SECTION	SUB-DIVISION	TOWNSHIP	RANGE	CULTIVATED ACREAGE	DESCRIPTION OF CULTURE	DATE OF FIRST CULTURE
15	SE 1/4	20N.	66E.	3	ORCHARD.	
22	SE 1/4	"	"	29	ALFALFA.	
22	SE 1/4	"	"	1 1/2	POTATOES.	
23	SW 1/4	"	"	23	ALFALFA.	
23	SW 1/4	"	"	24	OATS.	
23	SW 1/4	"	"	1 1/2	POTATOES.	
23	SW 1/4	"	"	22	OATS.	
27	NE 1/4	"	"	18	ALFALFA.	
27	NE 1/4	"	"	3	OATS.	

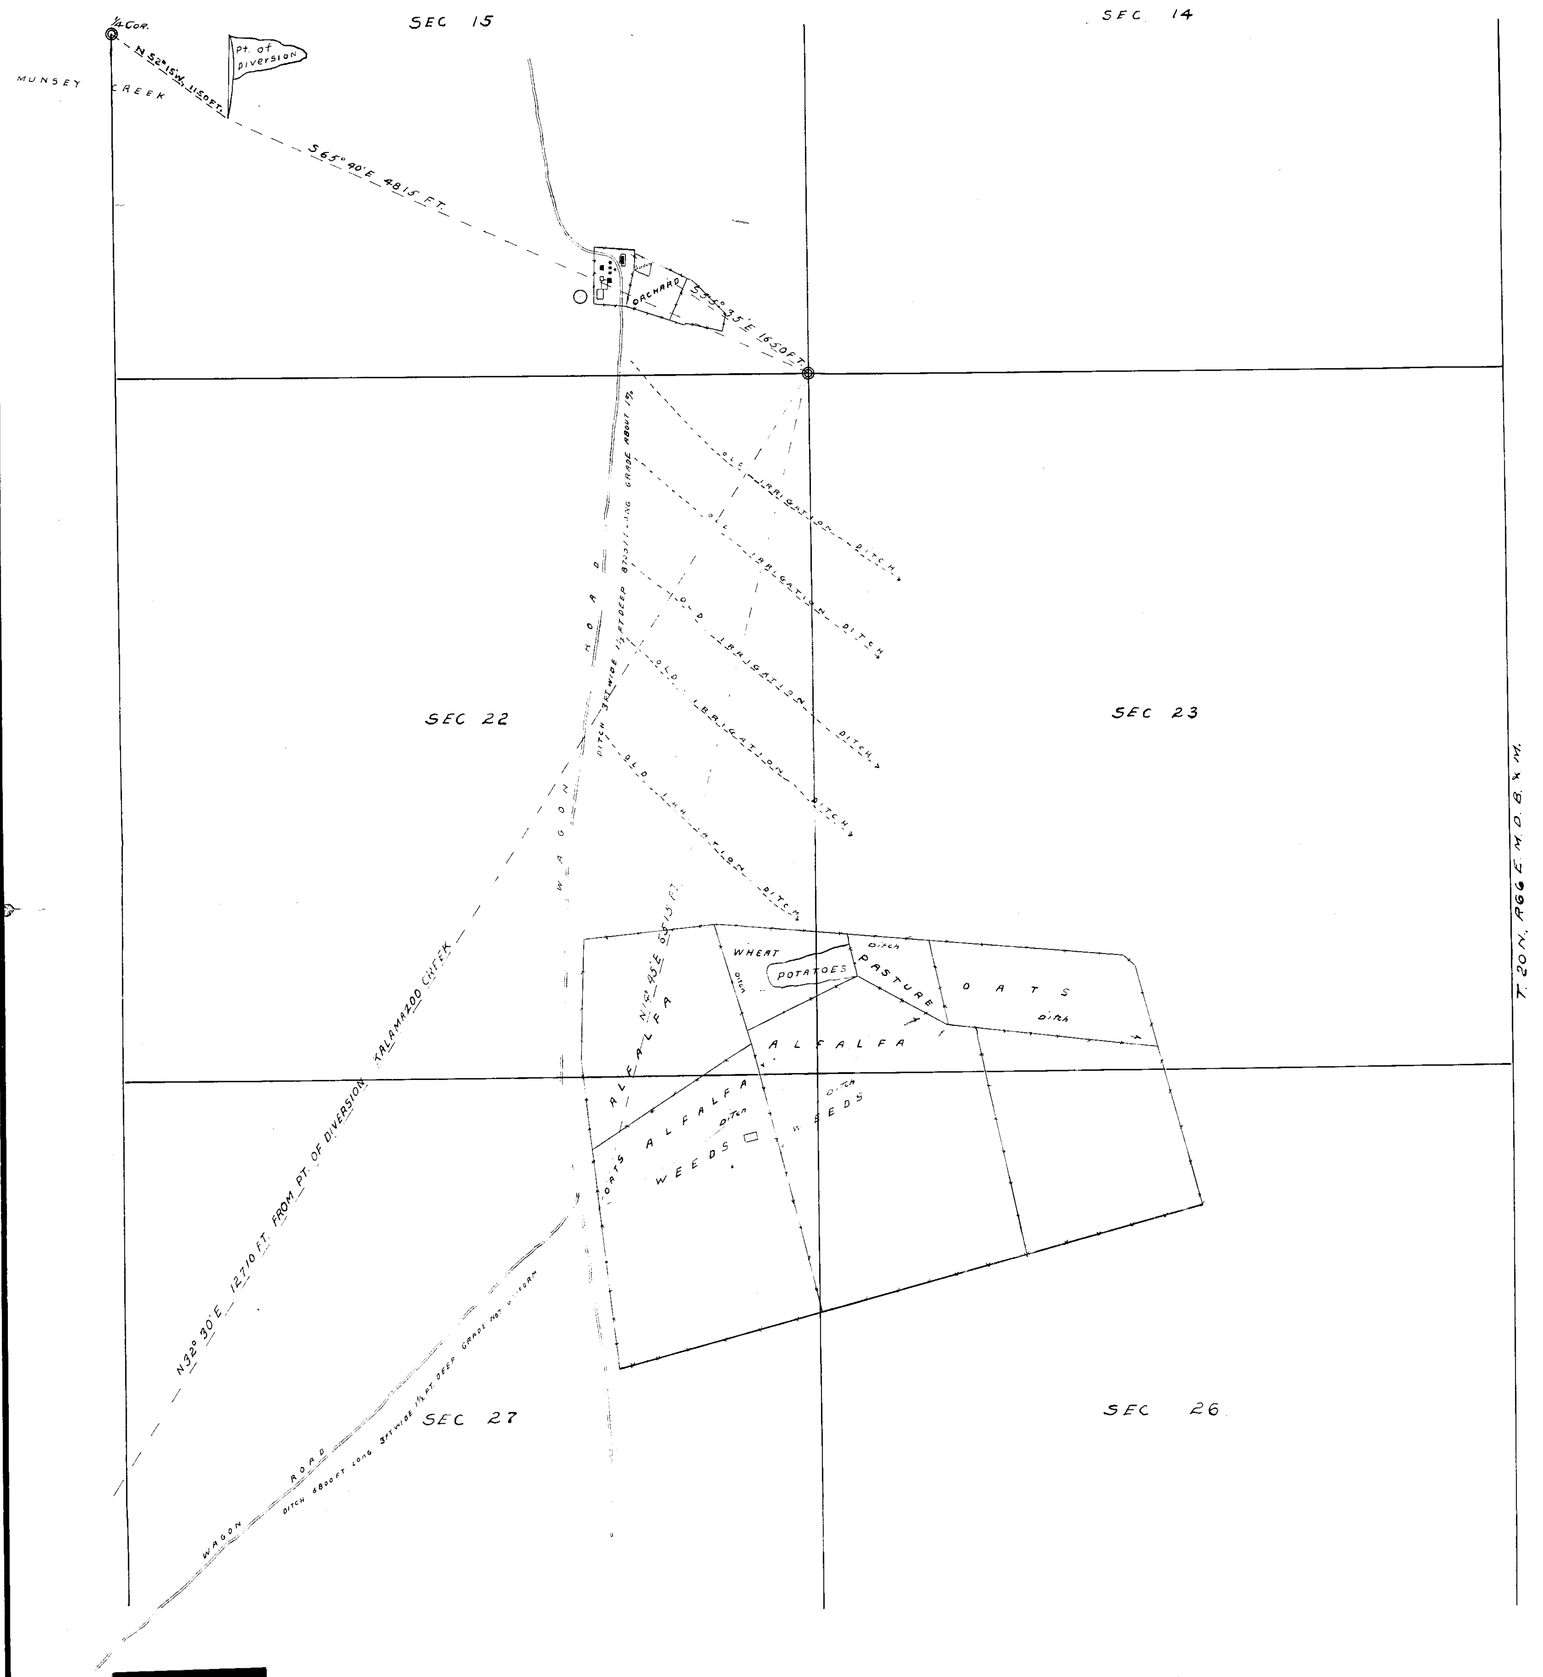

STATE OF NEVADA,
COUNTY OF WHITE PINE } S. S.

F.W. MILLARD, BEING FIRST DULY SWORN, DEPOSES AND SAYS THAT THE ABOVE MAP IS A TRUE AND ACCURATE PLAT OF THE LANDS IRRIGATED BY J.H. DOLAN, AS TAKEN FROM THE FIELD NOTES OF A SURVEY MADE UNDER MY SUPERVISION AND DIRECTION, COMPLETED ON THE 13TH DAY OF JANUARY, 1920,

THAT THE MAP AND SURVEY WERE MADE AT THE INSTANCE OF J.H. DOLAN OWNER OF SAID LANDS, AND THAT IT TRULY REPRESENTS THE IRRIGATED LANDS OF SAID J.H. DOLAN.

F.W. Millard
SURVEYOR.

SUBSCRIBED AND SWORN TO BEFORE ME
THIS 15TH DAY OF JANUARY, 1920.
NOTARY PUBLIC IN AND FOR WHITE PINE COUNTY, NEVADA.

N

Jan 19 1920

MAP
SHOWING LAND IRRIGATED FROM
KALAMAZOO & MUNSEY CREEKS
BY
J.H. DOLAN.
SURVEYED AUG. 1919.
BY ED. MILLARD & SON.
SCALE 1 IN. = 600 FT.

File under

01969

01969

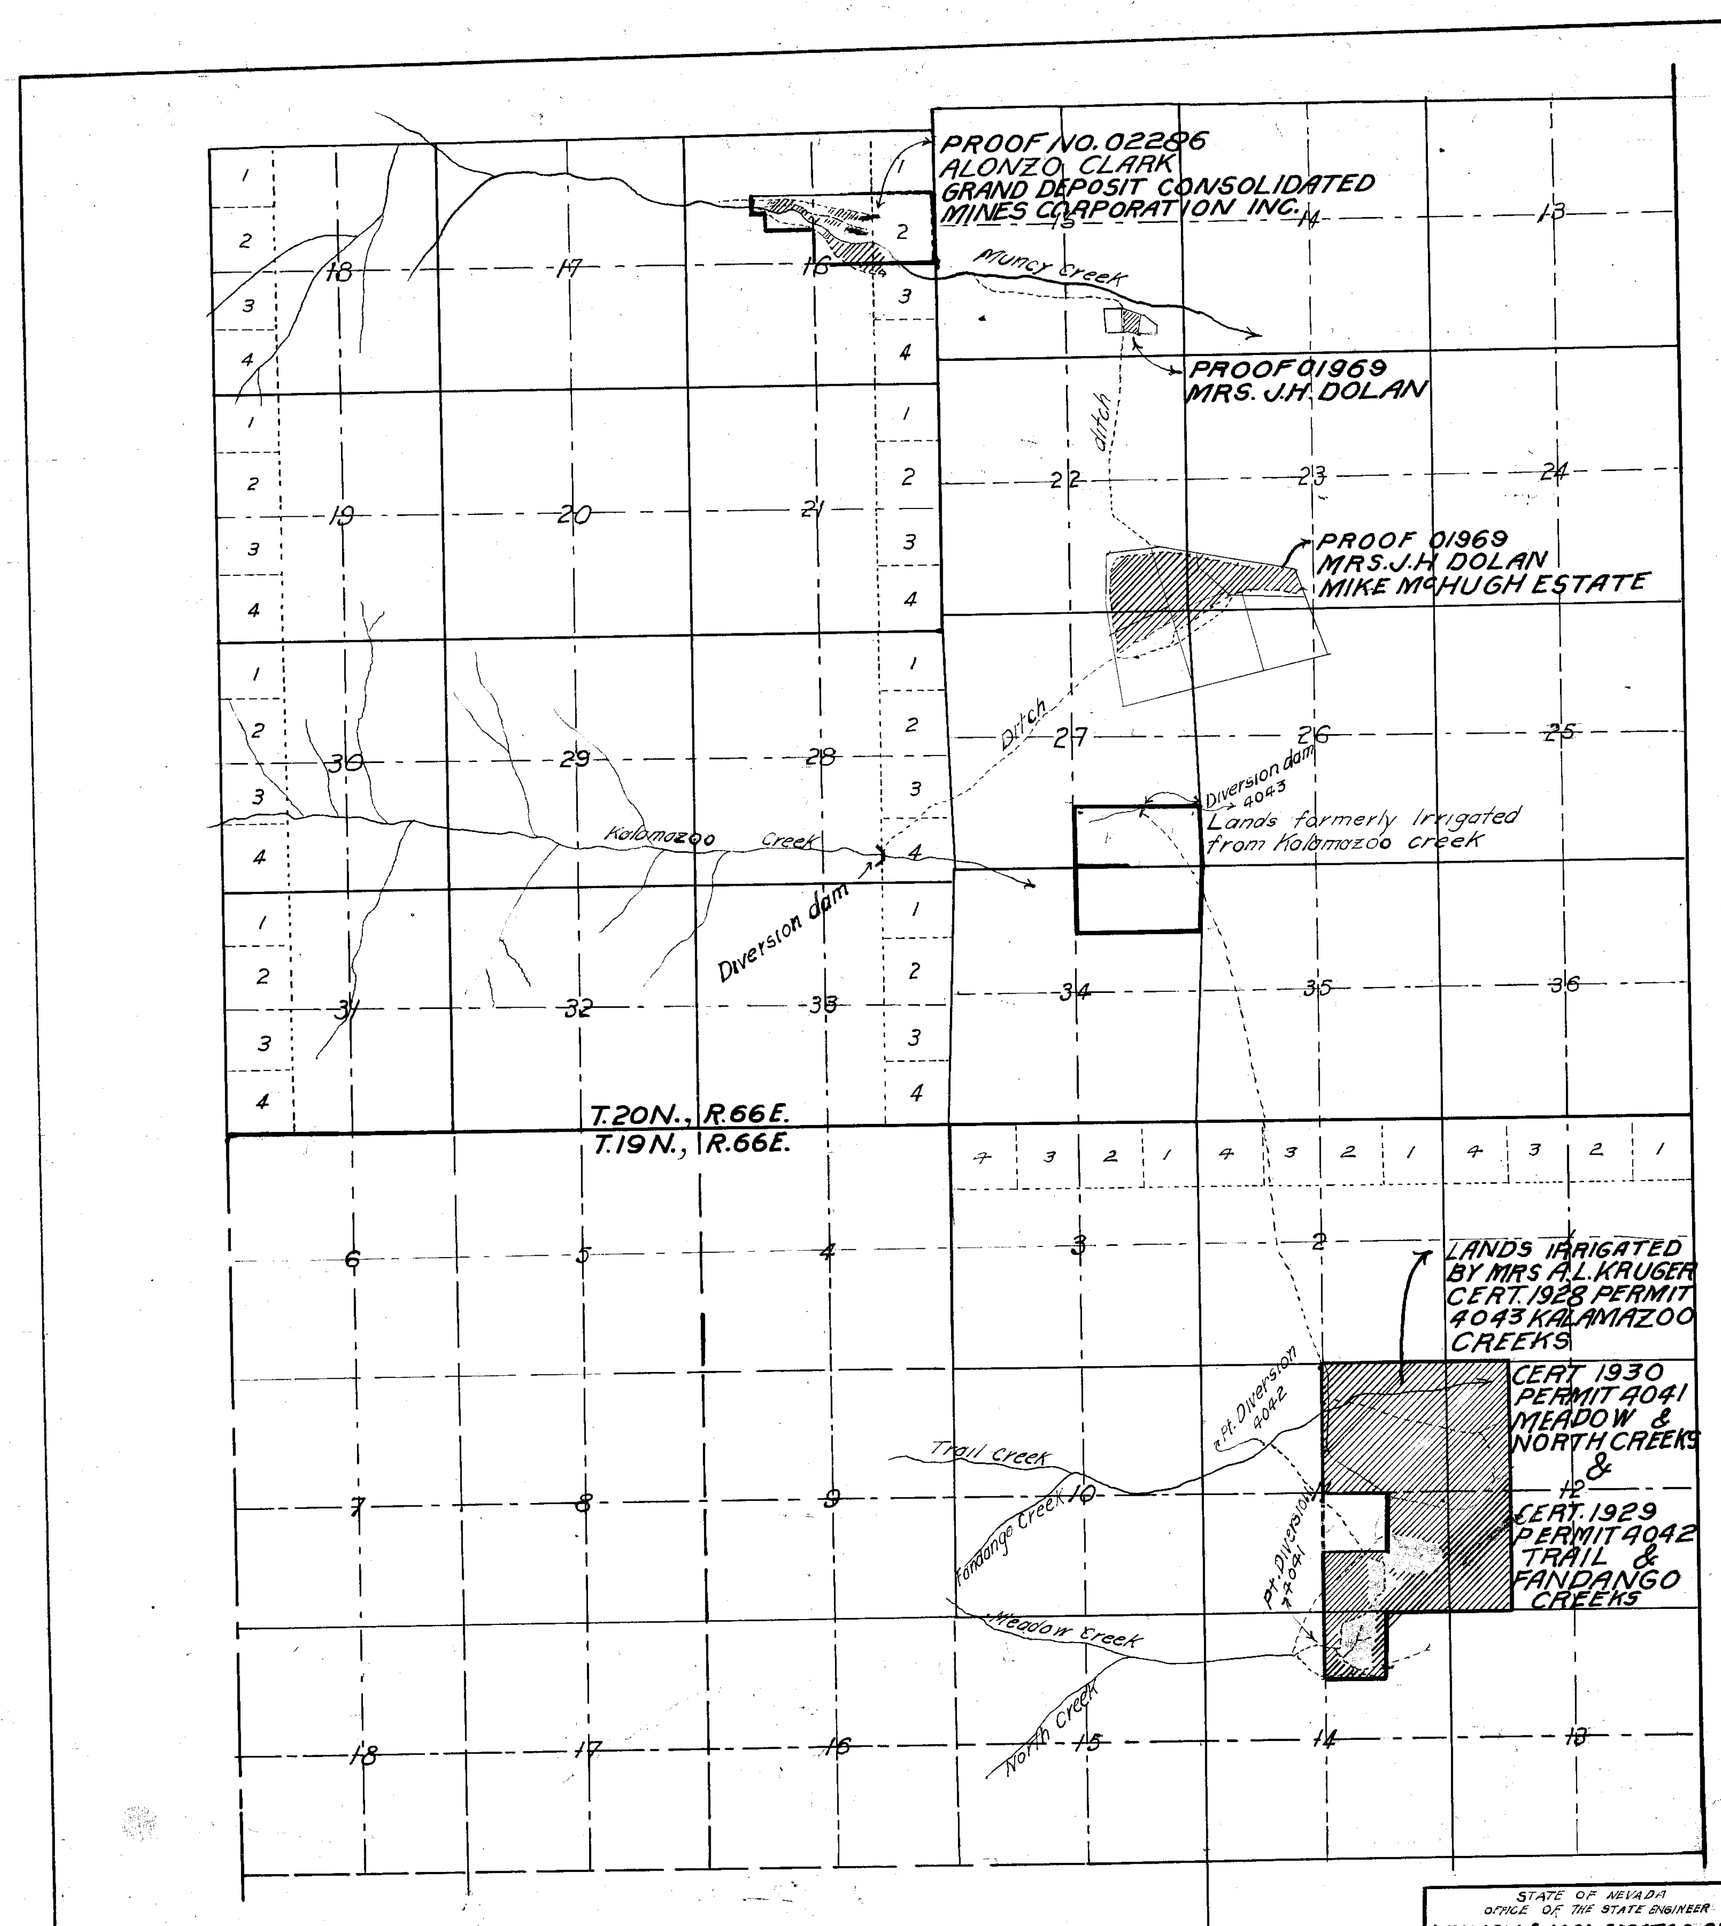

STATE OF NEVADA
OFFICE OF THE STATE ENGINEER
MUNCY & KALAMAZOO CREEKS
ADJUDICATION
WHITE PINE COUNTY
Drawn H.W.R. & F.N.D.
Carson City, Nevada, Nov. 23, 1939

01969