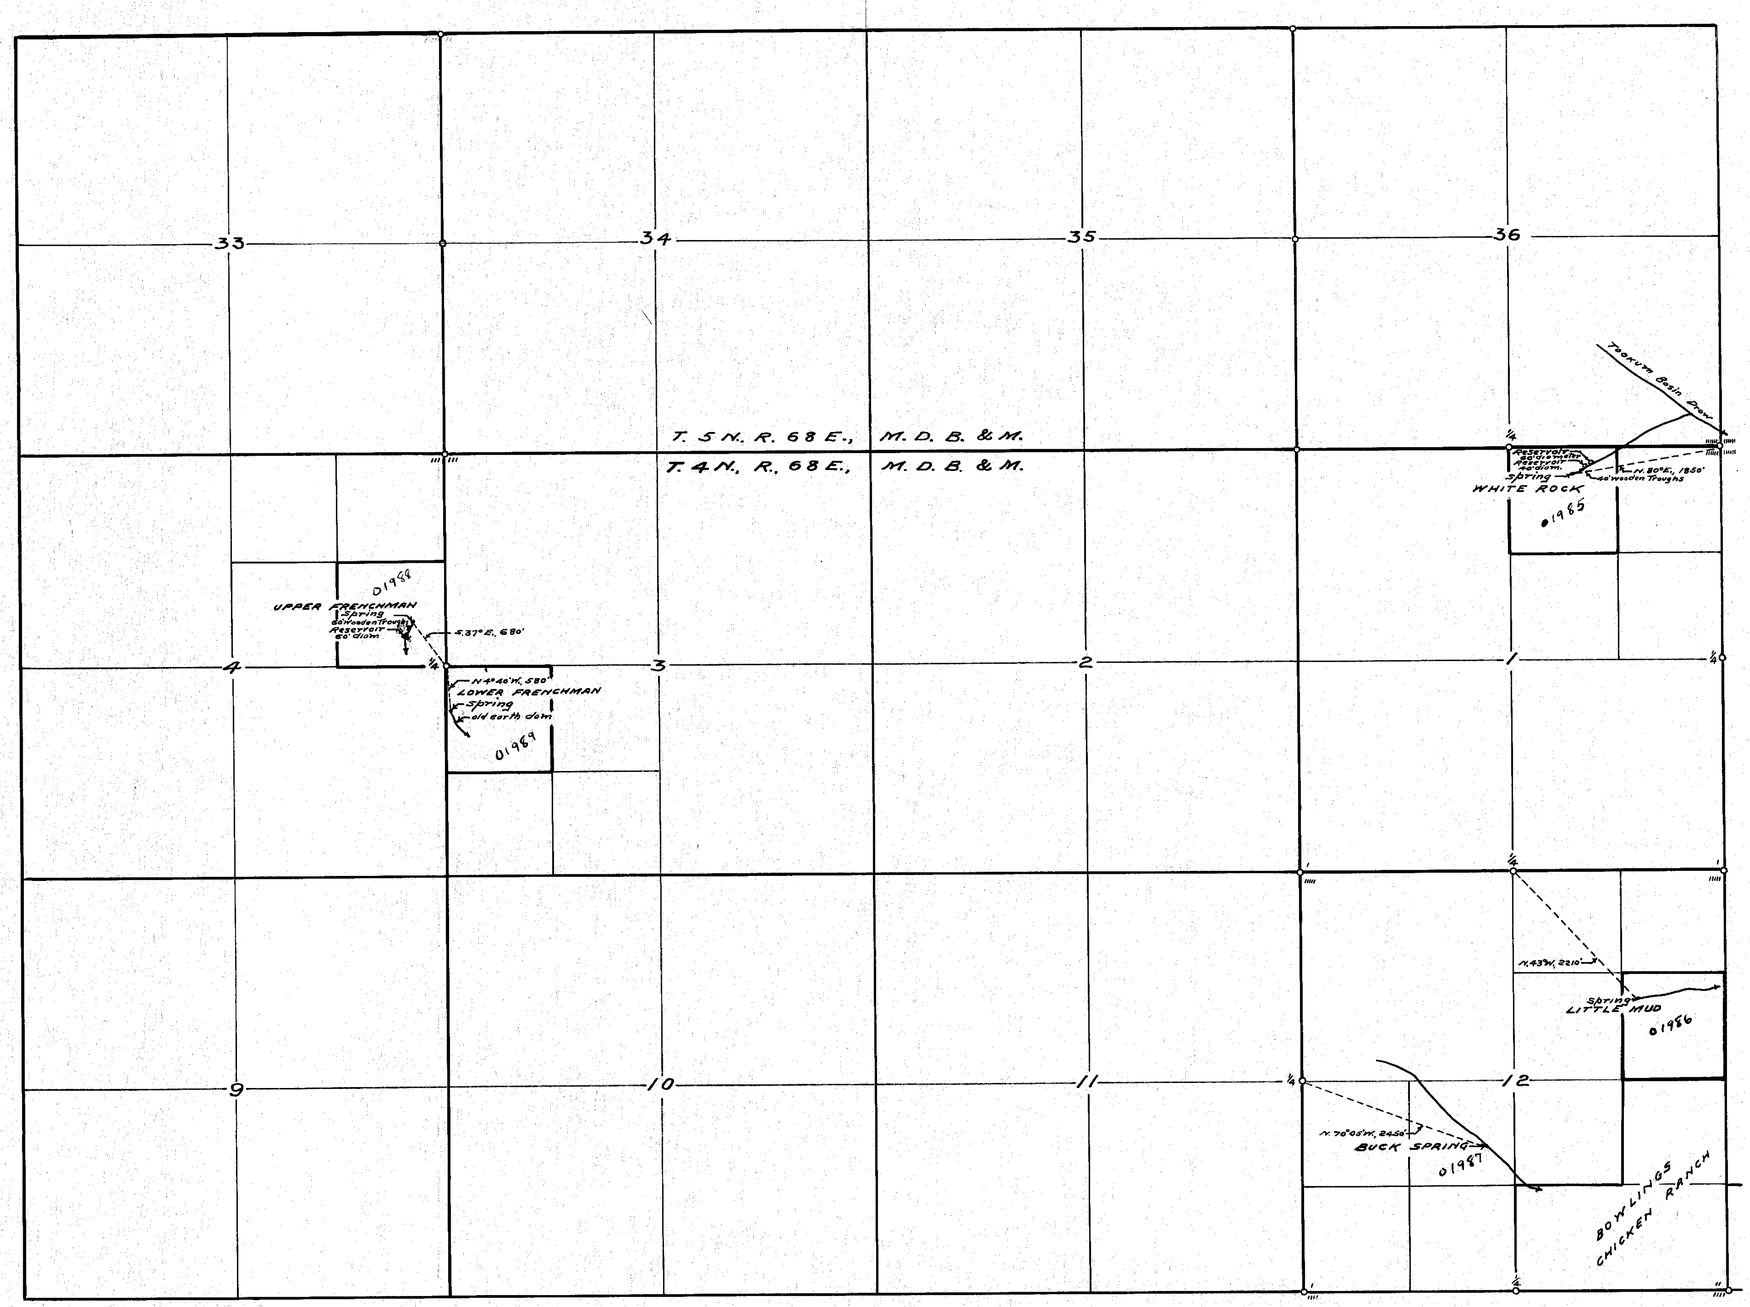

STATE OF NEVADA }
County of White Pine } SS.

F. W. Millard, being first duly sworn deposes and says that the above map is a true and accurate plat of the stock-watering places and improvements of the MURRAY SHEEP COMPANY, as taken from the field notes of a survey made by me, completed on the 20th day of July, 1924.

That the map and survey were made at the instance of the MURRAY SHEEP COMPANY, owner of said improvements and that it truly represents the stock-watering places of the said MURRAY SHEEP COMPANY.

F. W. Millard
surveyor

Subscribed and sworn to before me this 20th day of October, 1924.

J. M. Hockhart
Notary Public in and for White Pine County, Nevada.

FILED
DEC 19 1925
STATE ENGINEER'S OFFICE

MAP SHOWING
WATERING PLACES
OF THE
MURRAY SHEEP COMPANY
SURVEYED BY
ED. MILLARD & SON.
ELY, NEVADA.
SCALE 1-INCH = 1000 FEET.

8/29/24

01985 To 01989 incl.