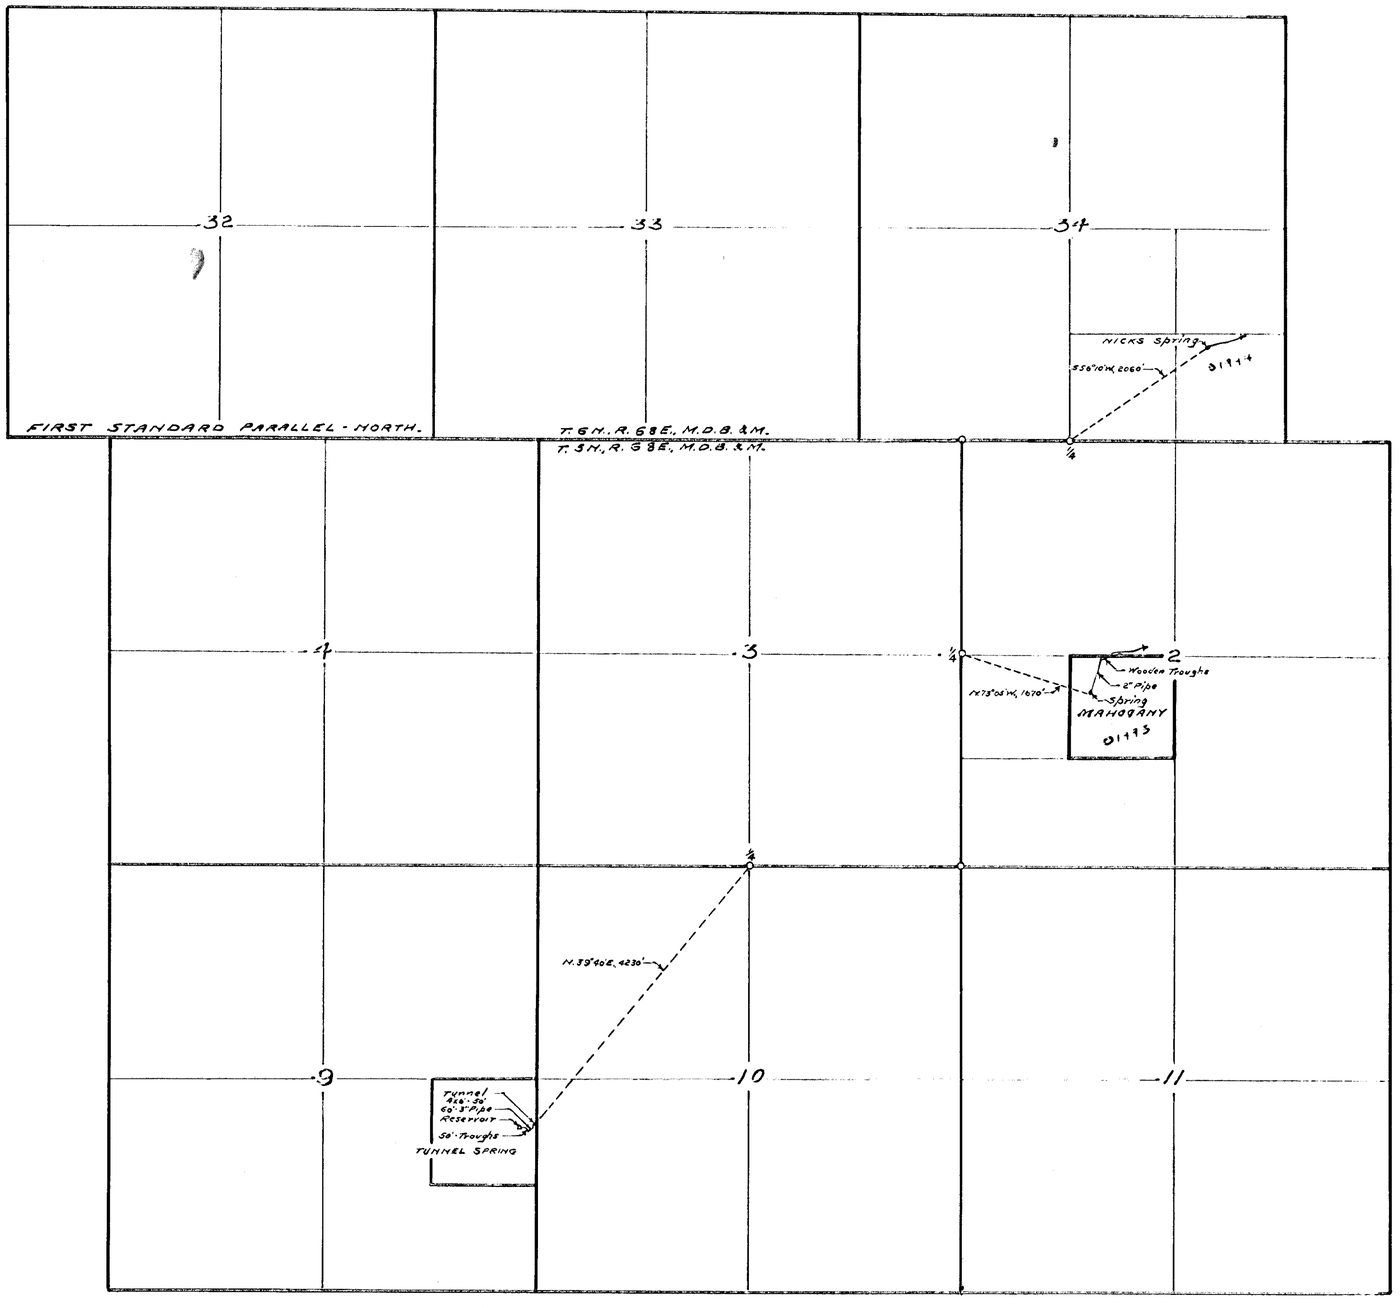

STATE OF NEVADA } SS.
County of White Pine }

F. W. Millard, being first duly sworn deposes and says that the above map is a true and accurate plat of the watering places and improvements of the MURRAY SHEEP COMPANY, as taken from the field notes of a survey made by me completed on the 30th day of July, 1924.

That the map and survey were made at the instance of the MURRAY SHEEP COMPANY, owner of said improvements, and that it truly represents the stock-watering places of said MURRAY SHEEP COMPANY.

F. W. Millard
Surveyor.

Subscribed and sworn to before me this 20th day of October, 1924.

J. M. Hoochard
Notary Public in and for White Pine County, Nevada.

(S) MAP SHOWING
WATERING PLACES
OF THE
MURRAY SHEEP COMPANY
SURVEYED BY
ED. MILLARD & SON.
ELY, NEVADA.
SCALE 1-INCH = 1000 FEET.

FILED
DEC 19 1925
STATE ENGINEER'S OFFICE

01993 - 01994