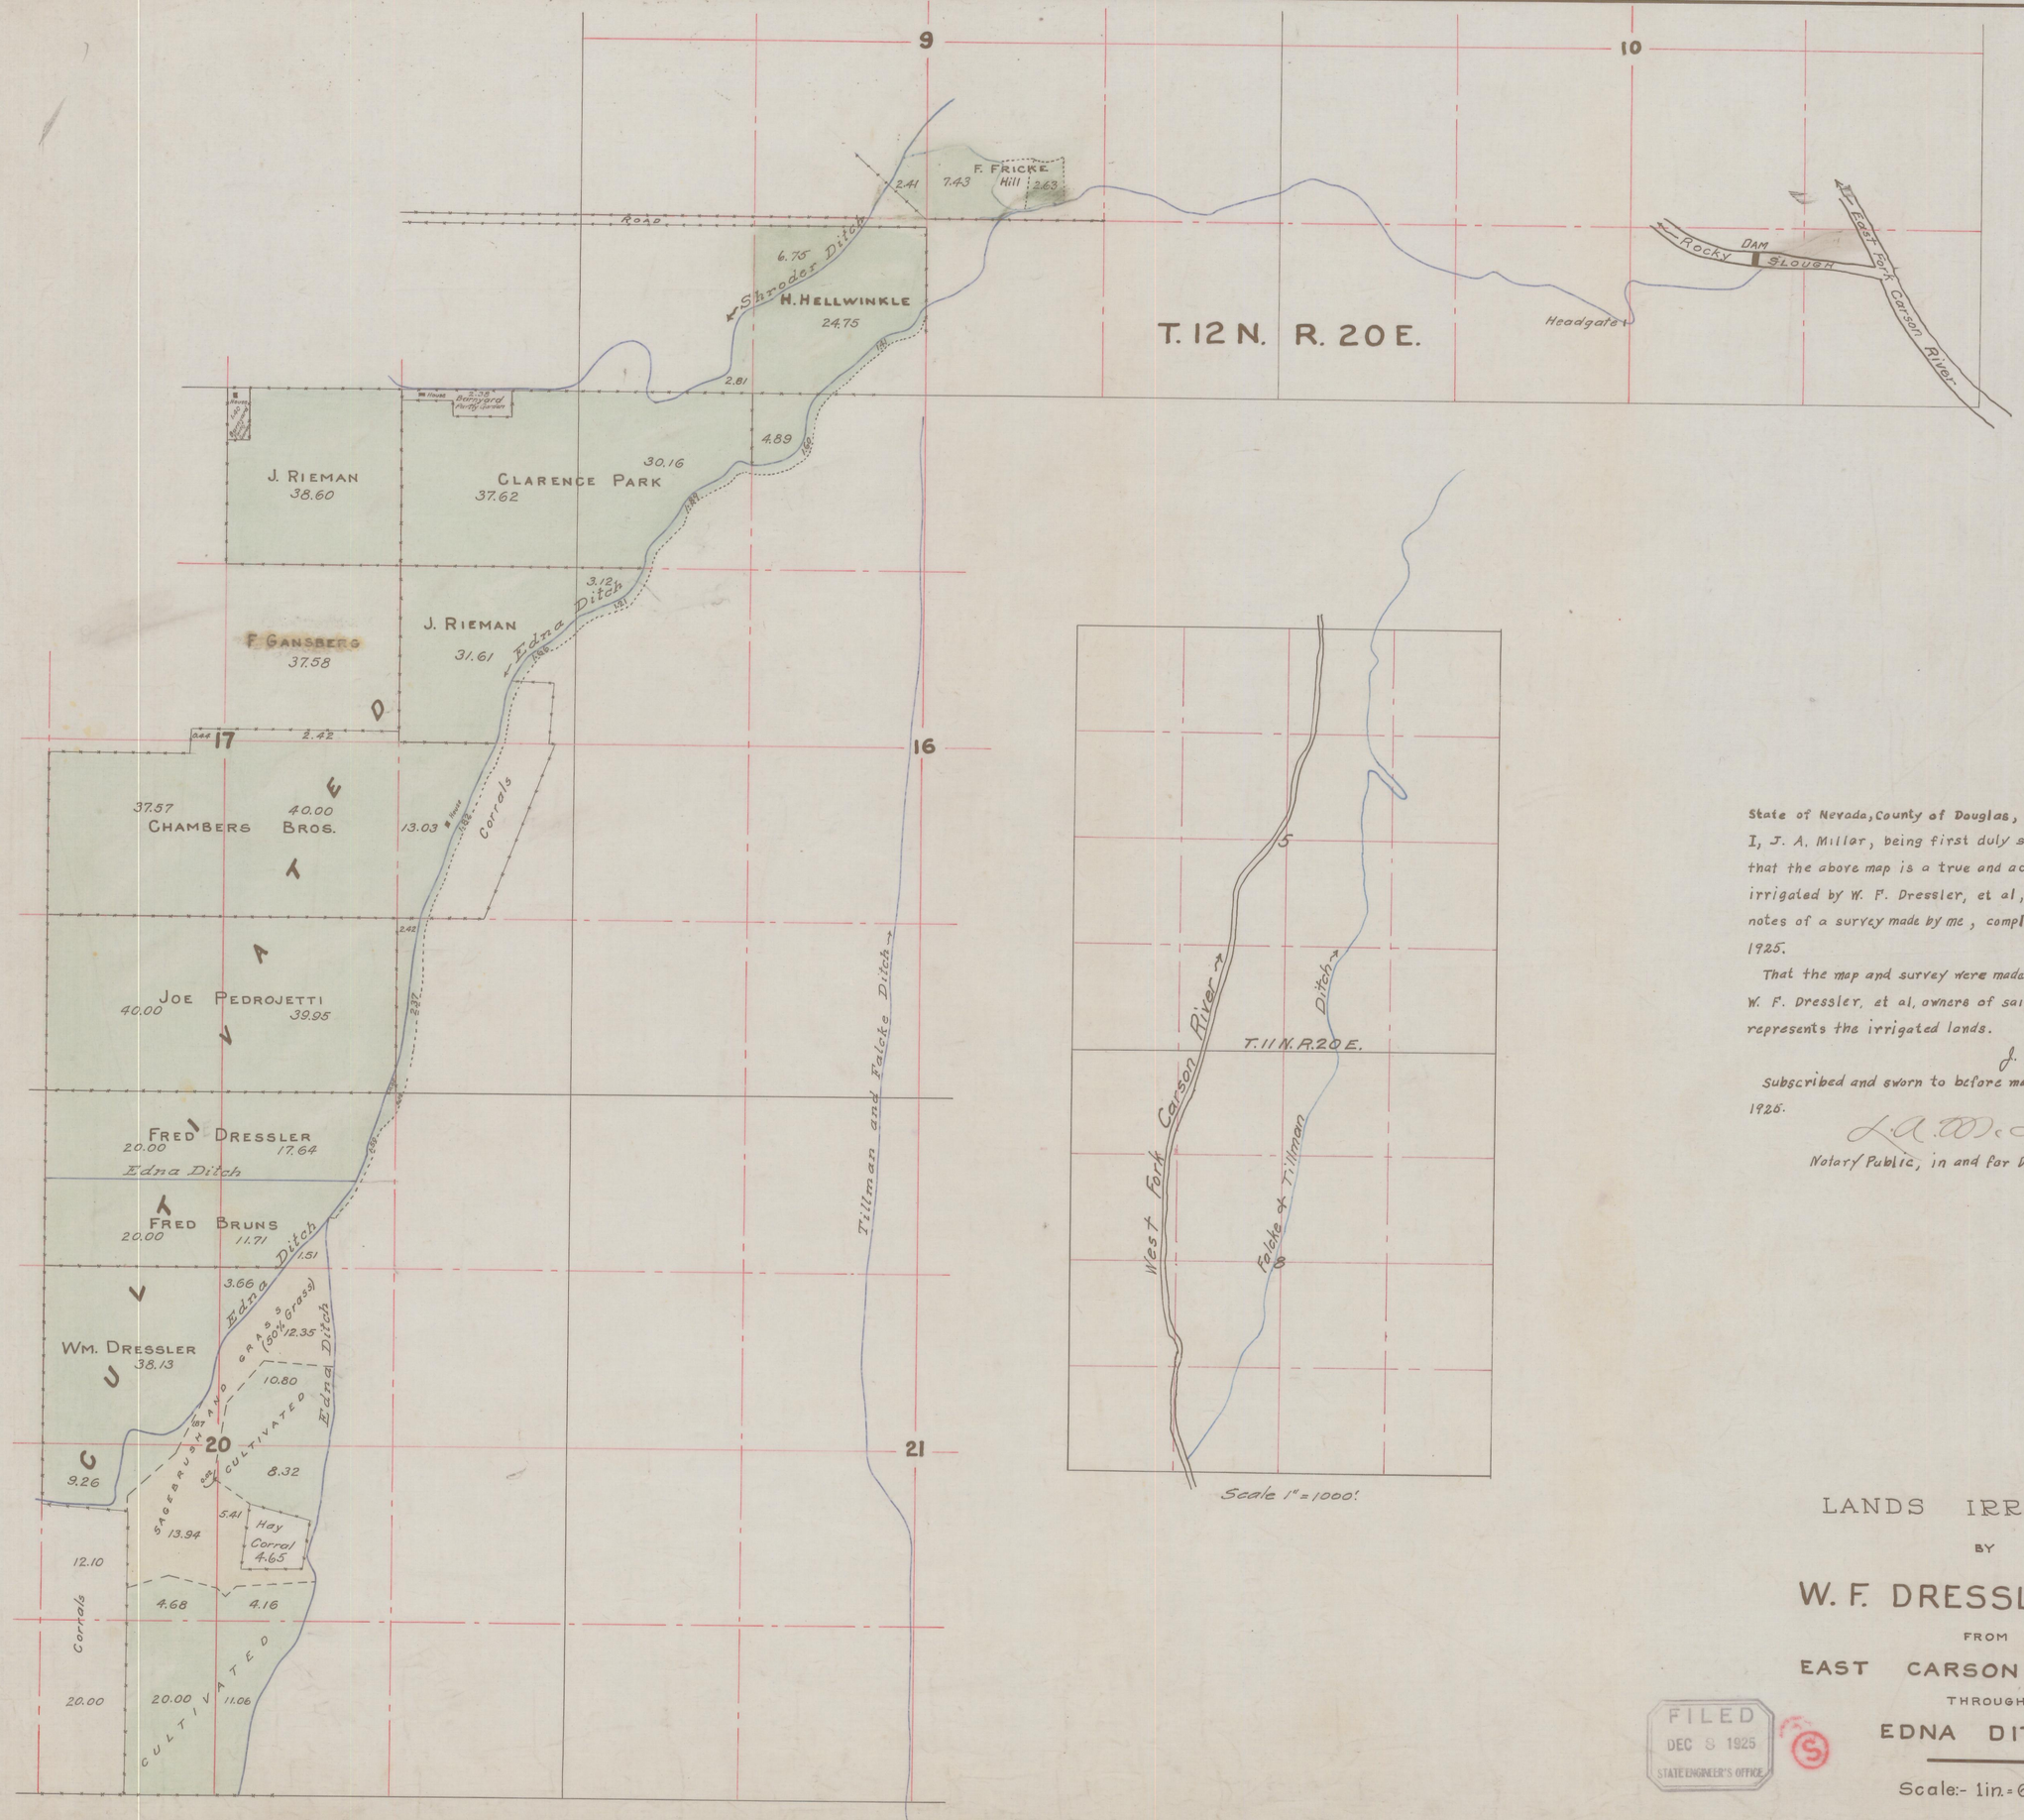

State of Nevada, County of Douglas, ss.

I, J. A. Millar, being first duly sworn, deposes and says that the above map is a true and accurate plat of the lands irrigated by W. F. Dressler, et al, as taken from the field notes of a survey made by me, completed on the 22nd day of July, 1925.

That the map and survey were made at the instance of W. F. Dressler, et al, owners of said lands, and it truly represents the irrigated lands.

J. A. Millar

Subscribed and sworn to before me this 3 rd. day of December, 1925.

L. A. McInnis

Notary Public, in and for Douglas County, Nevada.

LANDS IRRIGATED

BY

W. F. DRESSLER, ET AL.

FROM

EAST CARSON RIVER

THROUGH

EDNA DITCH

Scale:- 1in. = 600ft.

FILED
DEC 8 1925
STATE ENGINEER'S OFFICE

01958

01958