Sec.	Sub-divisions	T.	R.	Cultivated Acreage	Culture	Date of first Culture
10	NE¼ SW¼	21N	43E	3.95	Rye Grass	
"	SE¼ SW¼	"	"	5.50	" "	
"	SW¼ SE¼	"	"	3.52	" "	
"	" "	"	"	8.51	Red Top	
"	SE¼ SE¼	"	"	13.20	" "	
11	SW¼ SW¼	"	"	8.81	" "	
14	NW¼ NW¼	"	"	3.63	" "	
"	NE¼ NW¼	"	"	10.51	" "	
"	NW¼ NE¼	"	"	8.22	" "	
"	SW¼ NE¼	"	"	3.55	" "	
"	NE¼ NE¼	"	"	0.16	" "	
"	SE¼ NE¼	"	"	8.02	" "	
13	SW¼ NW¼	"	"	9.87	" "	
"	" "	"	"	0.16	Orchard and Garden	
"	" "	"	"	0.70	Seeds	
14	SE¼ NE¼	"	"	0.12	" "	
13	SE¼ NW¼	"	"	0.20	Red Top	
"	" "	"	"	3.44	Grain	
"	NE¼ SW¼	"	"	0.88	" "	
"	SE¼ NW¼	"	"	2.67	Red Top Hay	
"	NE¼ SW¼	"	"	0.89	" "	
"	NW¼ SE¼	"	"	4.41	" "	
"	" "	"	"	1.34	Grain	

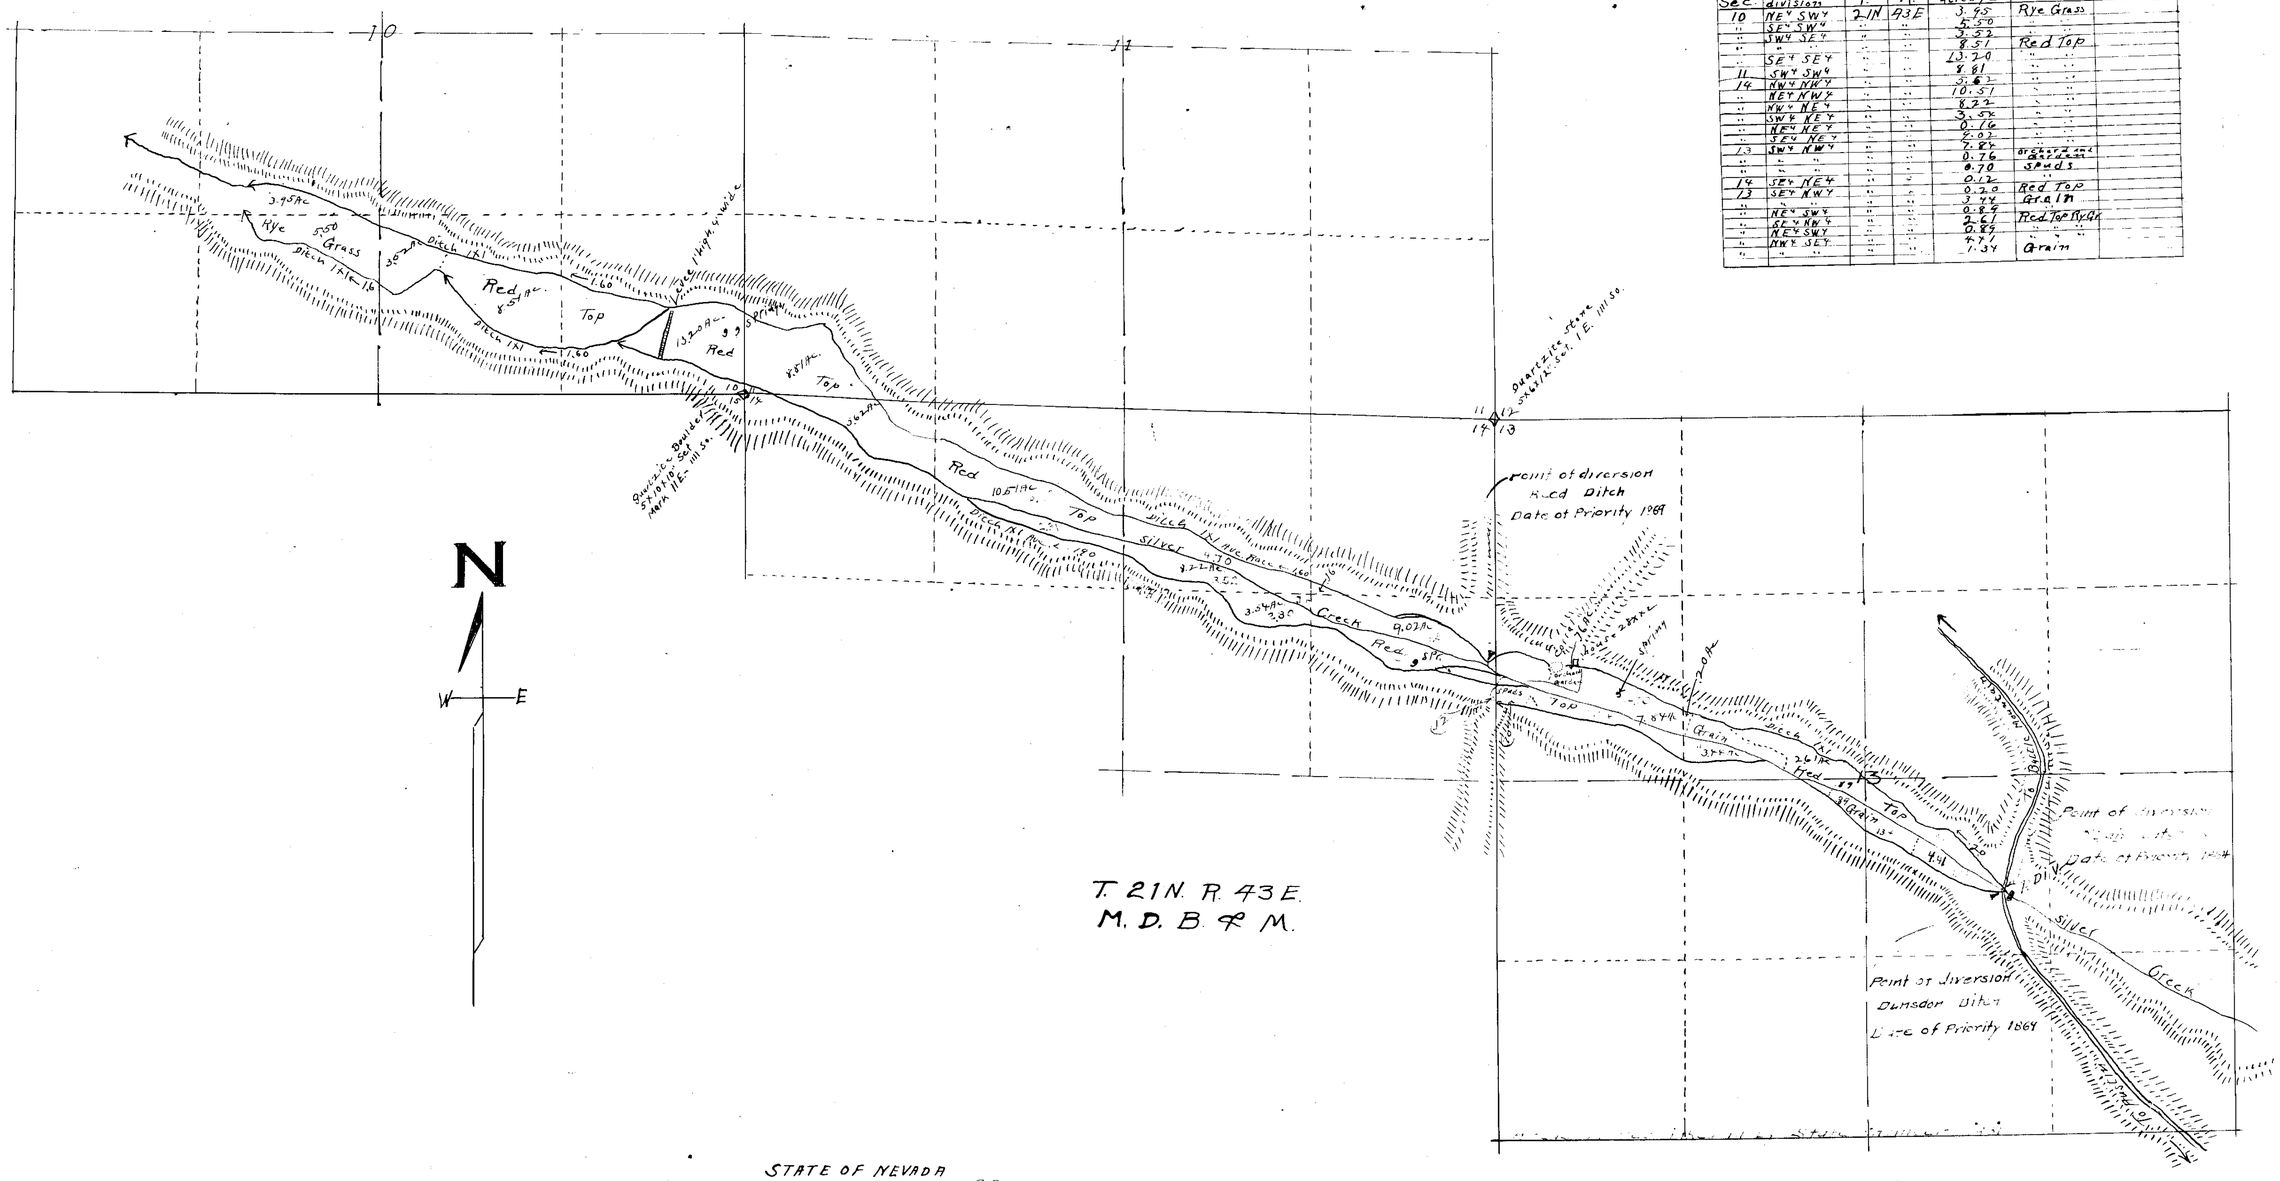

T. 21N. R. 43E.
M. D. B. & M.

STATE OF NEVADA
COUNTY OF LANDER S.S.

I, O.P. Adams, being first duly sworn, depose and say that this map, consisting of one sheet has been correctly drawn to the designated scale from field notes of a survey made by me between the 12 and 14 days of April 1925; that it truly and correctly represents the location and extent of the works used to divert water from Silver Creek, in Lander County, by W. D & M.E. Caton for irrigation purposes, that all other works or streams which are crossed by or connected with said works, and the boundary, area and kind of culture of lands irrigated, are correctly shown and designated thereon.

O.P. Adams
State Water Right Surveyor.

Subscribed and sworn to before me this 23rd day of JUNE 1928
Louis Heneaire
Notary Public in and for County, Nevada.

Note;
The topography shown on this map was obtained by rough compass bearings and sketched in by estimate distances, and are within the 40 acre subdivisions as delineated and shown hereon.

O.P.A.

SCALE: 600 FT. = ONE INCH.

0 1 2 3 4 500 1000 2000

Aug 29, 1928

02028

MAP TO ACCOMPANY
PROOF OF APPROPRIATION
FOR
IRRIGATION
BY
W.D & M.E. CATON
FROM
SILVER CREEK

02028

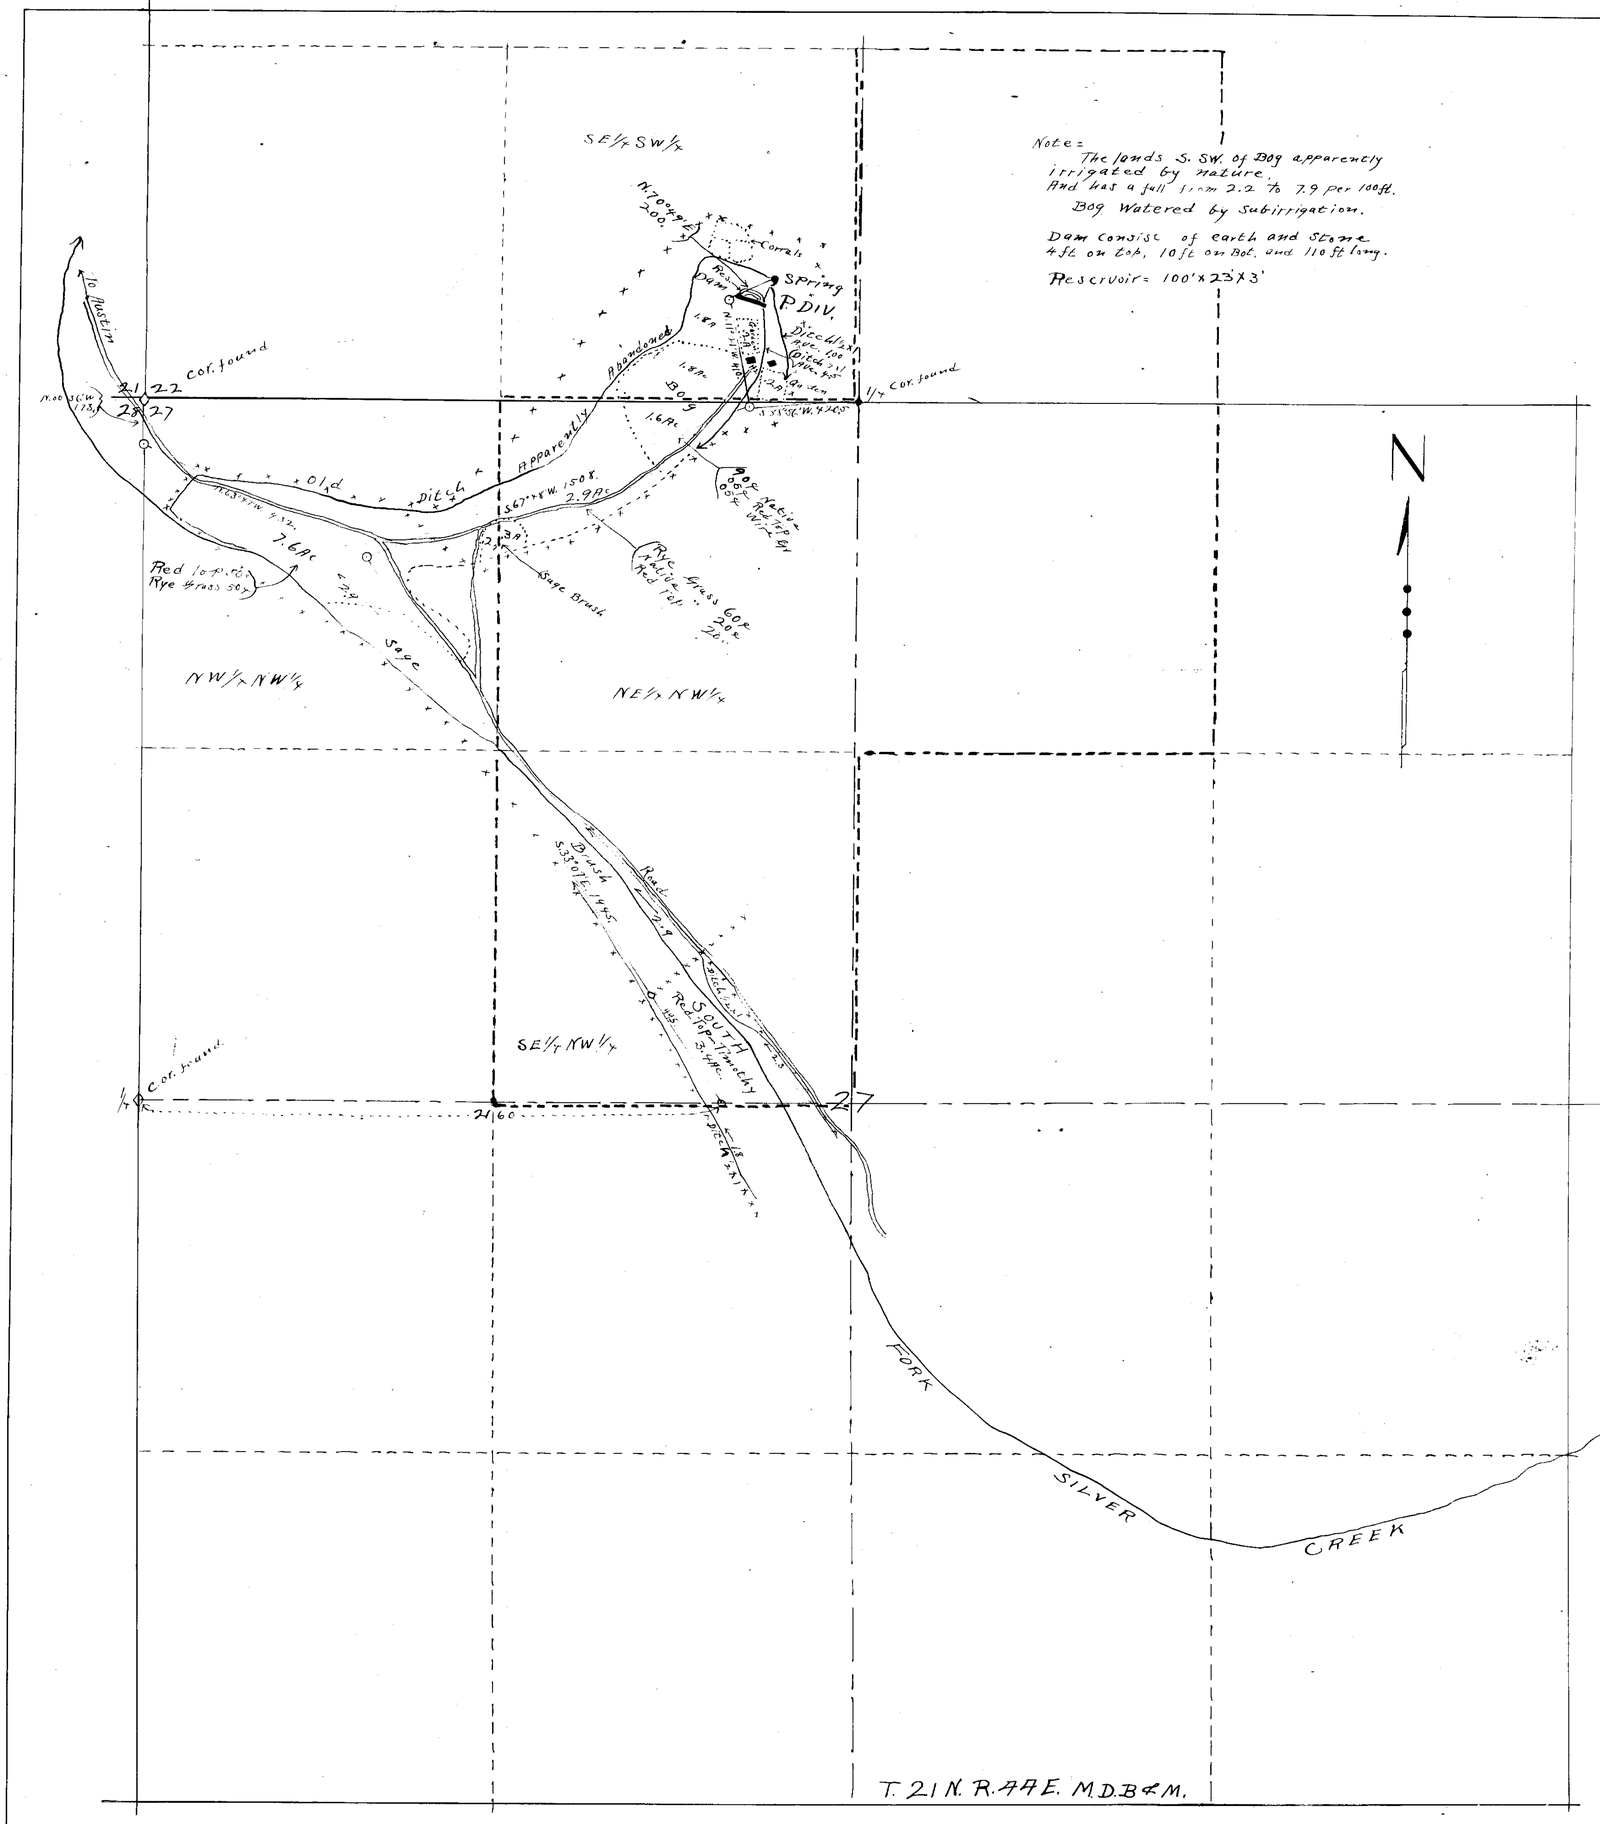

Note:
The lands S. SW. of Bog apparently irrigated by nature.
And has a fall from 2.2 to 7.9 per 100 ft.
Bog Watered by Subirrigation.

Dam consist of earth and stone 4 ft on top, 10 ft on Bot. and 110 ft long.

Reservoir = 100' x 23' x 3'

SEC.	Sub-division	T.	R.	Cultivated Acreage	Description of Culture	Date of first Culture
22	SE. SW.	21 N.	44 E.	1.80	Hay	
"	"	"	"	1.8	Bog	
27	NE. NW.	"	"	1.6	"	
"	"	"	"	2.9	Hay	
"	NW. NW.	"	"	7.6	"	
"	" "	"	"	0.3	Sage Br.	
"	NE. NW.	"	"	0.2	" "	
22	SE. SW.	"	"	0.7	Garden	
		Sub-Total		16.6		
27	SE. NW.	21 N.	44 E.	3.4	Hay	
			Total	20.0		

STATE OF NEVADA
COUNTY OF LANDER } SS.

I, O. P. Adams, being first duly sworn, depose and say that this map, consisting of one sheet, has been correctly drawn to the designated scale from field notes of a survey made by me on the 16" and 17" days of March 1928: that it truly represents correctly, the location and extent of the works used to divert water from Cronin Spring and South Fork of Silver Creek, in Lander County, by Mary Cronin for irrigation purposes.

That all works or streams which are crossed by or connected with said works, and boundary, area and kind of culture of lands irrigated, are correctly shown and designated hereon.

O. P. Adams
State Water Right Surveyor.

Subscribed and sworn to before me this 2nd day of April 1928.

Notary Public in and for Lander County, Nevada.

STATE OF NEVADA
COUNTY OF LANDER } SS.

I, O. P. Adams, being first duly sworn, do depose and say that on the 16th & 17th days of March 1928 I surveyed the Cronin field as shown on this map up to the South Cross fence, that I did not get the description of ownership until after the map was made.

And that on Apr. 3rd 1928, I surveyed that portion which show south of cross fence. Hence the 3.4 ac. of hay land added to Sub-total as shown in SE1/4 NW1/4 Sec. 27

O. P. Adams
State Water R... Surveyor.

Subscribed and sworn to before me this 4th day of April 1928.

Notary Public in and for Lander County, Nevada

SCALE 300 FT. = 1 INCH

100 200 400 800 1200

MAP TO ACCOMPANY
PROOF OF APPROPRIATION
FOR
IRRIGATION
BY
MARY CRONIN
FROM
CRONIN SPRING AND
SOUTH FORK SILVER CREEK

4-11-31

02028

Map received in offic 4-10-31
Not filed when received because claimant refused to submit proof