Section	Subdivision	Township	Range	Cultivated Acreage	Description of Culture	Date of first Culture
4	SW ¼ - SE ¼	13 N	70 E	0.6	Wheat	
4	SW ¼ - SE ¼	13 N	70 E	2.5	Orchard	
4	SW ¼ - SE ¼	13 N	70 E	33.5	Wild Grass	
4	SE ¼ - SW ¼	13 N	70 E	4.3	Orchard	
4	SE ¼ - SW ¼	13 N	70 E	1.6	Garden	
4	SE ¼ - SW ¼	13 N	70 E	4.5	Wheat	
4	SE ¼ - SW ¼	13 N	70 E	21.2	Alfalfa	

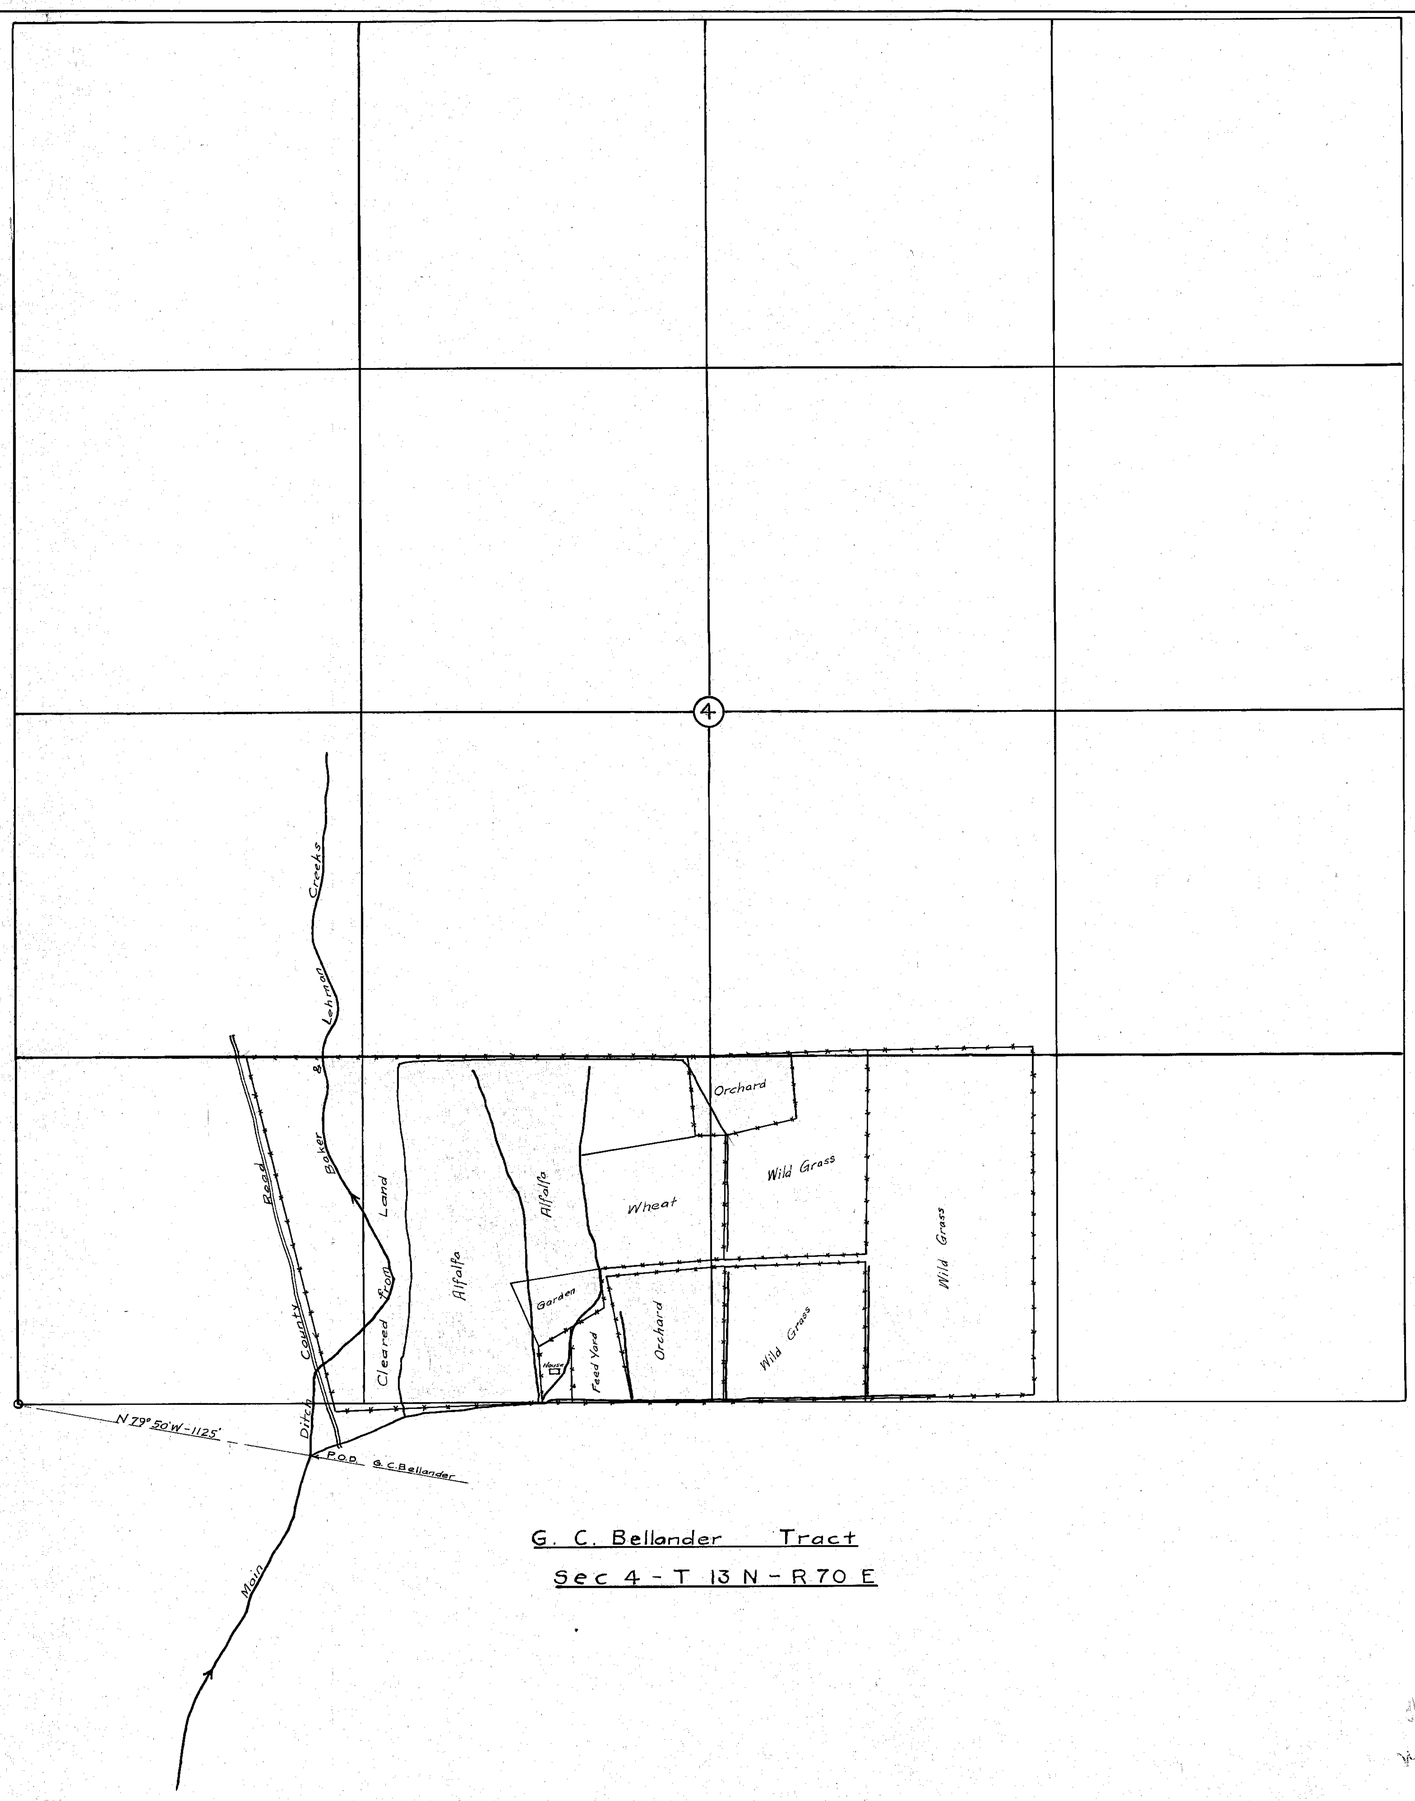

G. C. Bellander Tract

Sec 4 - T 13 N - R 70 E

STATE OF NEVADA }
COUNTY OF WHITE PINE } S.S.

I, F. W. MILLARD, being first duly sworn, depose and say that the above map is a true and accurate plat of the lands irrigated by G. C. Bellander, as taken from the field notes of a survey made under my supervision and direction Completed on the 9th day of Sept 1925.

That the map and survey were made at the instance of G. C. Bellander owner of said lands, and that it truly represents the irrigated lands of said G. C. Bellander.

F W Millard
Surveyor

Subscribed and sworn to before me this 12th day of October, 1925.

J M Lockhart
Notary Public in and for White Pine County, Nevada.

FILED
FEB 18 1926
STATE ENGINEER'S OFFICE

MAP
SHOWING LANDS IRRIGATED
By
G. C. Bellander.

Scale 1" = 300'

Ed. Millard & Son
Ely, Nev.

02029

02029