Section	Sub-division	Township	Range	Cultivated Acreage	Description of Culture	Date of first Culture
16	N.W.¼ of S.E.¼	13 N	70 E	10.8	Alfalfa	
16	N.W.¼ of S.E.¼	13 N	70 E	1.2	Garden	
16	N.W.¼ of S.E.¼	13 N	70 E	0.3	Wheat	
16	N.E.¼ of S.E.¼	13 N	70 E	0.6	Wheat	

B. P. HOCKMAN TRACT.

Sec 16 - T 13 N. - R 70 E.

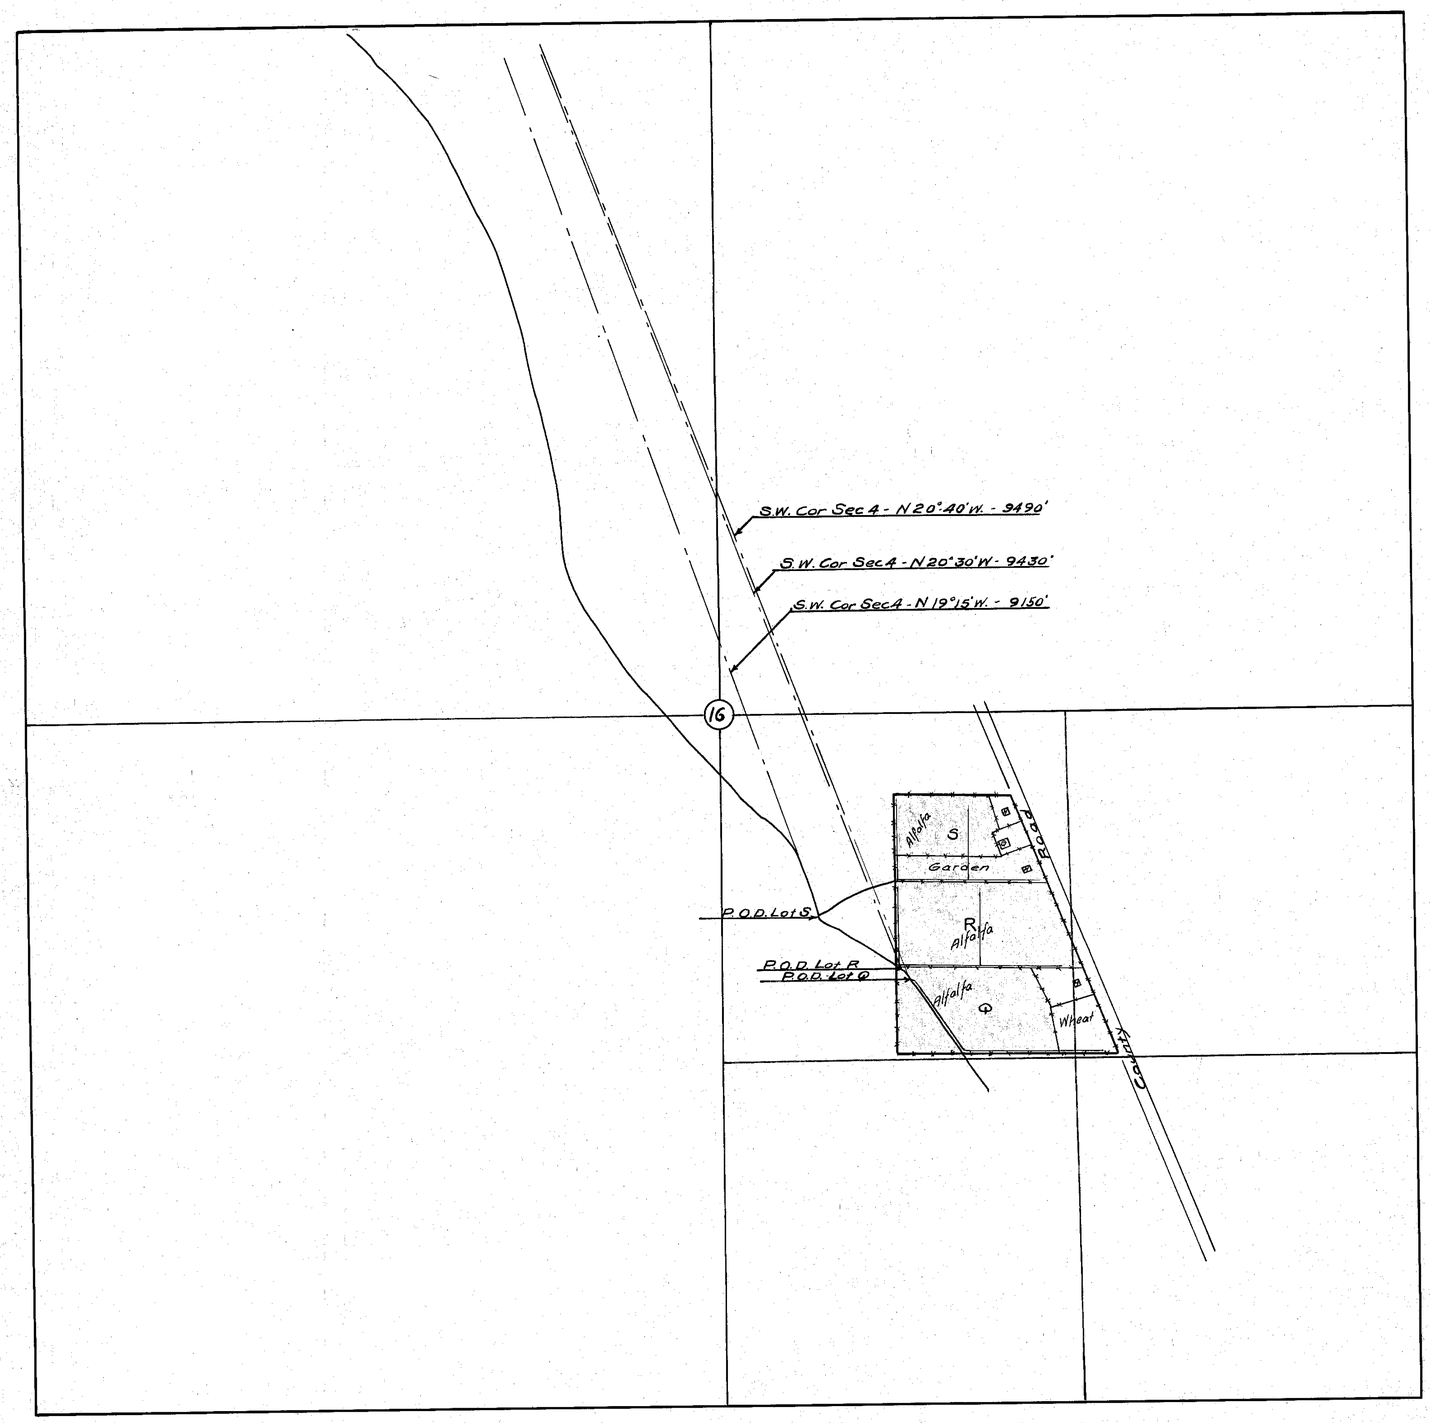

STATE OF NEVADA } S.S.
County of White Pine }

I, F. W. Millard, being first duly sworn, depose and say that the above map is a true and accurate plat of the lands irrigated by B. P. Hockman, as taken from the field notes of a survey made under my supervision completed on the 13th day of Sept 1925.

That the map and survey were made at the instance of B. P. Hockman owner of said lands, and that it truly represents the irrigated lands of said B. P. Hockman

F. W. Millard
Surveyor.

Subscribed and sworn to before me this 12th day of October, 1925.

J. M. Hockhart
Notary Public in and for White Pine Co, Nev.

FILED
MAR 3 1926
STATE ENGINEER'S OFFICE

MAP
SHOWING LANDS IRRIGATED
By
B. P. HOCKMAN.
Scale 1 inch = 300 feet
Ed. Millard & Son
Ely, Nev.

This map and proof [illegible] Considered in B. P. Hockman [illegible] Adjudication — See [illegible] map and proofs [illegible] permanent [illegible] office. [illegible]

02032

02032