Sec.	Subdivision	Township	Range	Cultivated Acreage	Description of Culture
27	NW¼ of SW¼	19 N.	37 E.	5.6	No crop for over 2 years
"	" "	"	"	11.2	" " " many "
"	SW¼ of SW¼	"	"	2.9	" " " " "
"	" "	"	"	0.4	" " " over 2 years.
28	SW¼ of NE¼	"	"	1.3	Plowed Land
"	SE¼ of NW¼	"	"	9.5	" "
"	" "	"	"	0.2	Orchard
"	NE¼ of SW¼	"	"	1.4	"
"	" "	"	"	1.7	Garden
"	" "	"	"	25.3	Alfalfa.
"	" "	"	"	7.3	Scattering Alfalfa
"	" "	"	"	3.5	Plowed Land
"	NW¼ of SW¼	"	"	1.4 39.7	Alfalfa
"	" "	"	"	4.4	Scattering Alfalfa
"	SE¼ of SW¼	"	"	1.0 5.3	" "
"	" "	"	"	5.3	Alfalfa
"	NW¼ of SE¼	"	"	12.1	"
"	" "	"	"	7.7	Plowed Land
"	" "	"	"	7.9	Grain Stubble from 1925
"	" "	"	"	7.1	No crop for over 2 years
"	NE¼ of SE¼	"	"	27.5 34.5	" " " " " "
"	SE¼ of SE¼	"	"	11.0	" " " " " "
"	" "	"	"	9.9	" " " many "
"	SW¼ of SE¼	"	"	19.8	" " " " "
"	" "	"	"	4.6	" " " over 2 "
"	" "	"	"	4.4	Grain Stubble from 1925
"	" "	"	"	5.7	Alfalfa.
		Total-		200.1	
				34.5	

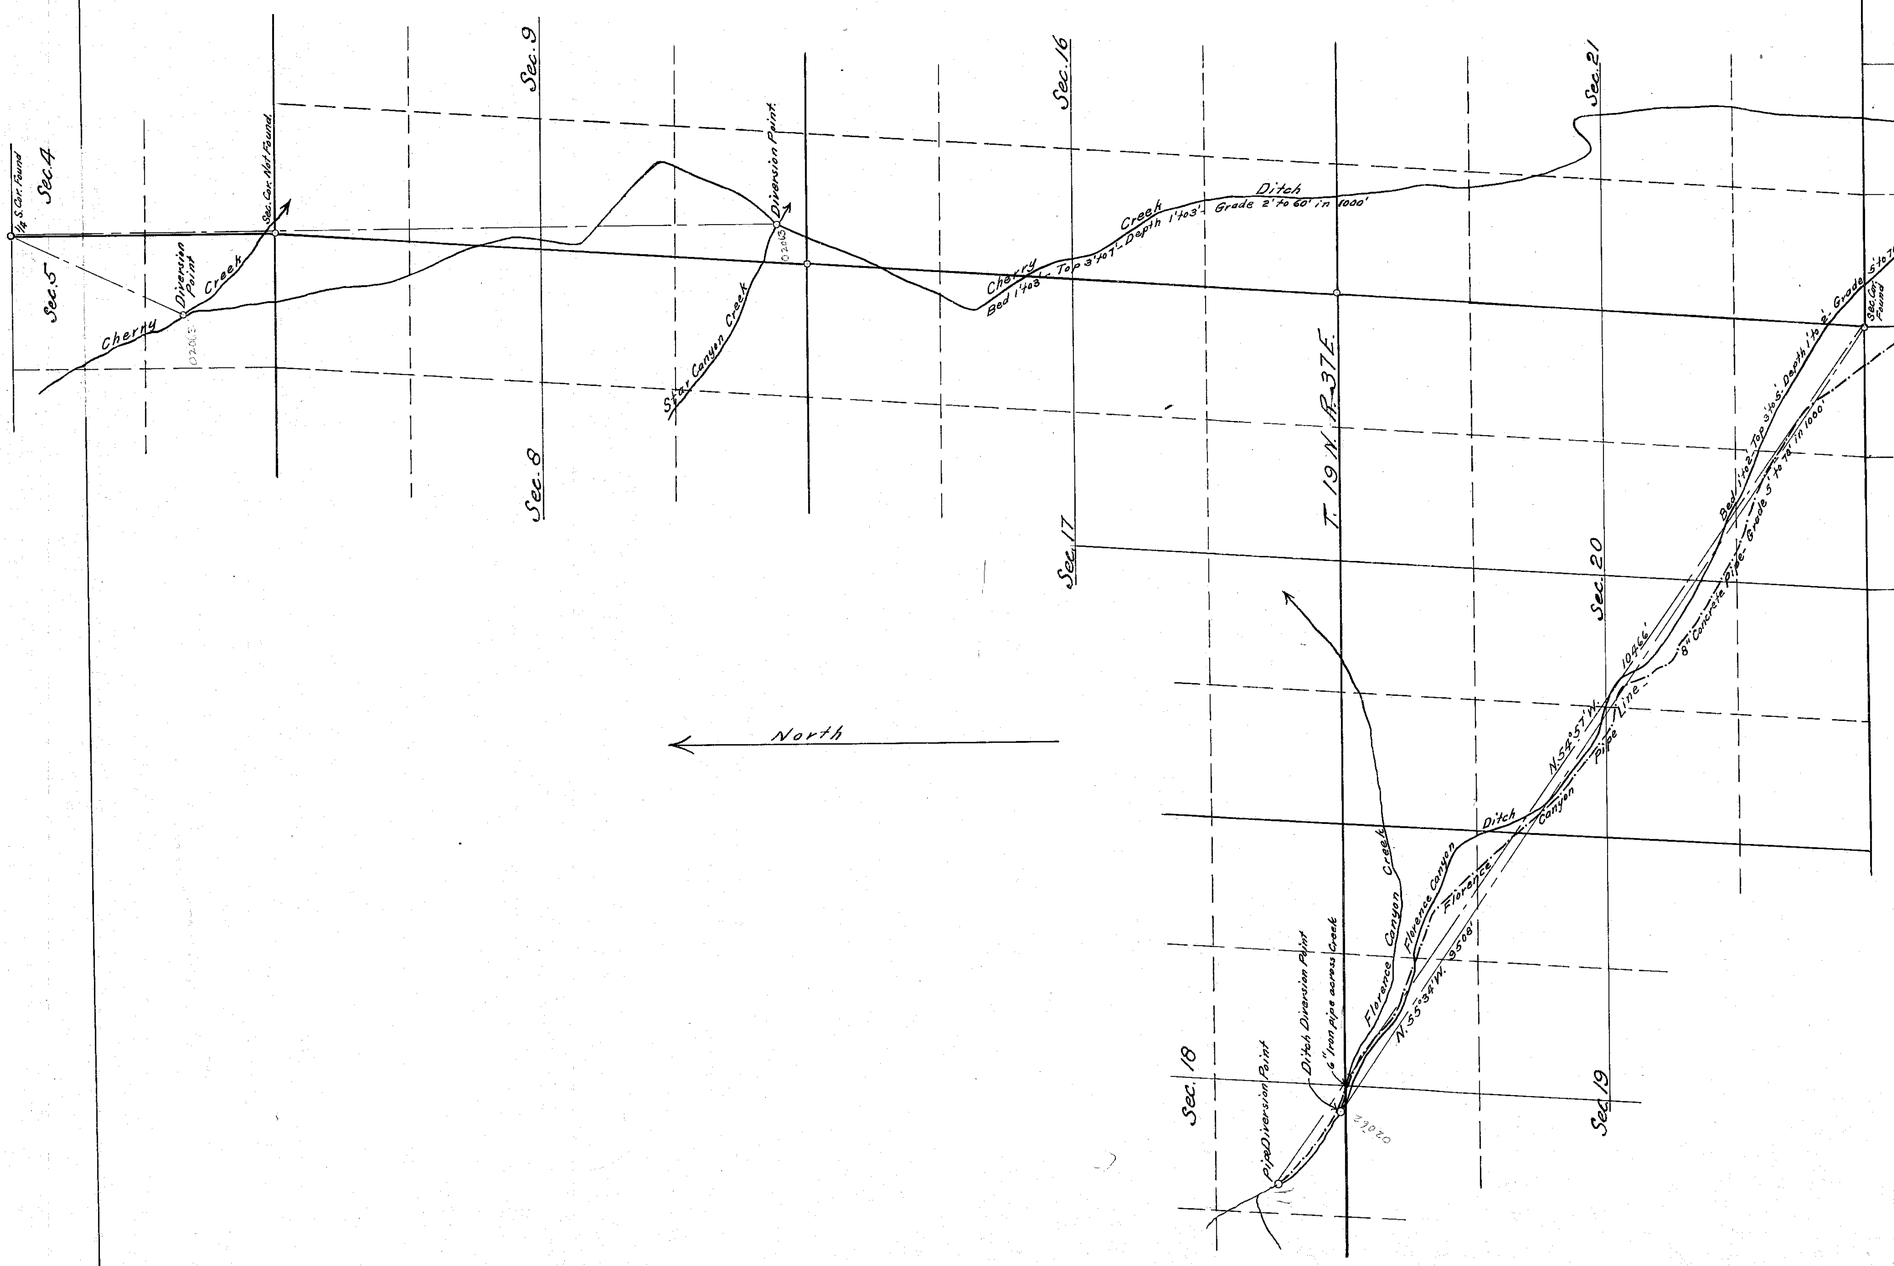

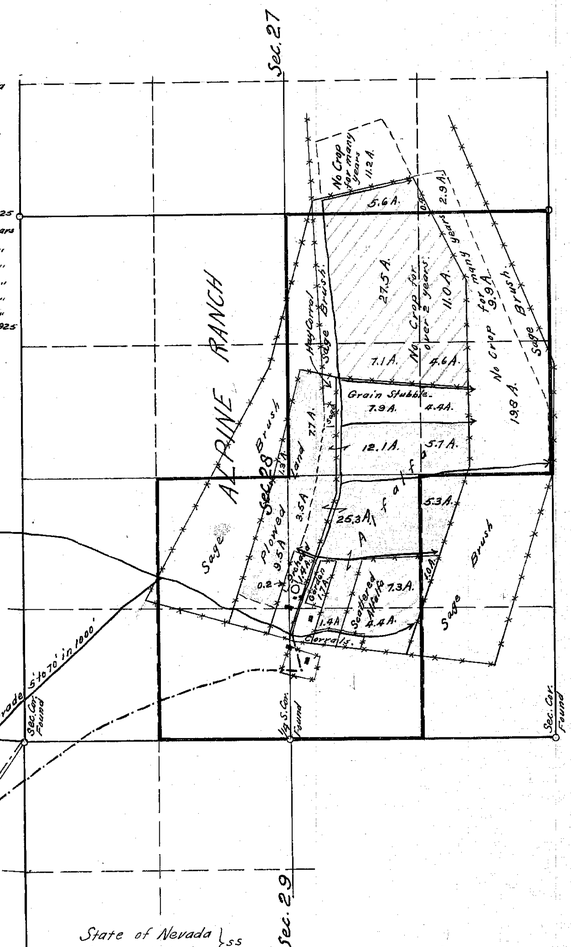

State of Nevada }ss
County of Washoe }

L. H. Taylor, being first duly sworn, deposes and says that the above map is a true and accurate plat of the land irrigated by Williams Estate Company, as taken from the field notes of a survey made by him, completed on the 8th day of June, 1926; that such survey was made at the instance of Williams Estate Company, and that it truly represents the irrigated lands of said company

L. H. Taylor
State Water Right Surveyor

Subscribed and sworn to before me this 2nd day of December, 1926

Ray N. Stoddard
Notary Public in and for Washoe County, Nevada.

FILED
JAN 10 1927
STATE ENGINEER'S OFFICE

CULTURAL MAP OF LANDS
OF
WILLIAMS ESTATE COMPANY

Water Source- Cherry, Star and Florence Creeks.
SCALE- 1"=800'

02062-02063