Edwards Creek Ranch.

Section	Subdivision	Township	Range	Cultivated Acreage	Description of Culture
4	NE¼ of NW¼	18 N.	38 E	3.8	Alfalfa
"	" "	"	"	2.6	Meadow
"	NW¼ of NW¼	"	"	0.2	Alfalfa
"	SE¼ of NW¼	"	"	9.9	Meadow
"	SW¼ of NE¼	"	"	2.1	"
"	NW¼ of SE¼	"	"	5.2	"
"	" "	"	"	2.6	No Crop
"	NE¼ of SW¼	"	"	1.7	" "
"	" "	"	"	1.9	Meadow
"	SW¼ of SE¼	"	"	4.0	"
"	SE¼ of SW¼	"	"	1.2	"
9	NE¼ of NW¼	"	"	0.6	"
29	SE¼ of SE¼	19 N.	38 E.	4.3	"
32	NE¼ of NE¼	"	"	7.6	"
33	SW¼ of NW¼	"	"	3.2	No Crop
"	NW¼ of SW¼	"	"	1.6	Alfalfa
"	SW¼ of SW¼	"	"	1.2	"
"	SE¼ of SW¼	"	"	2.0	"
	Total			55.7	

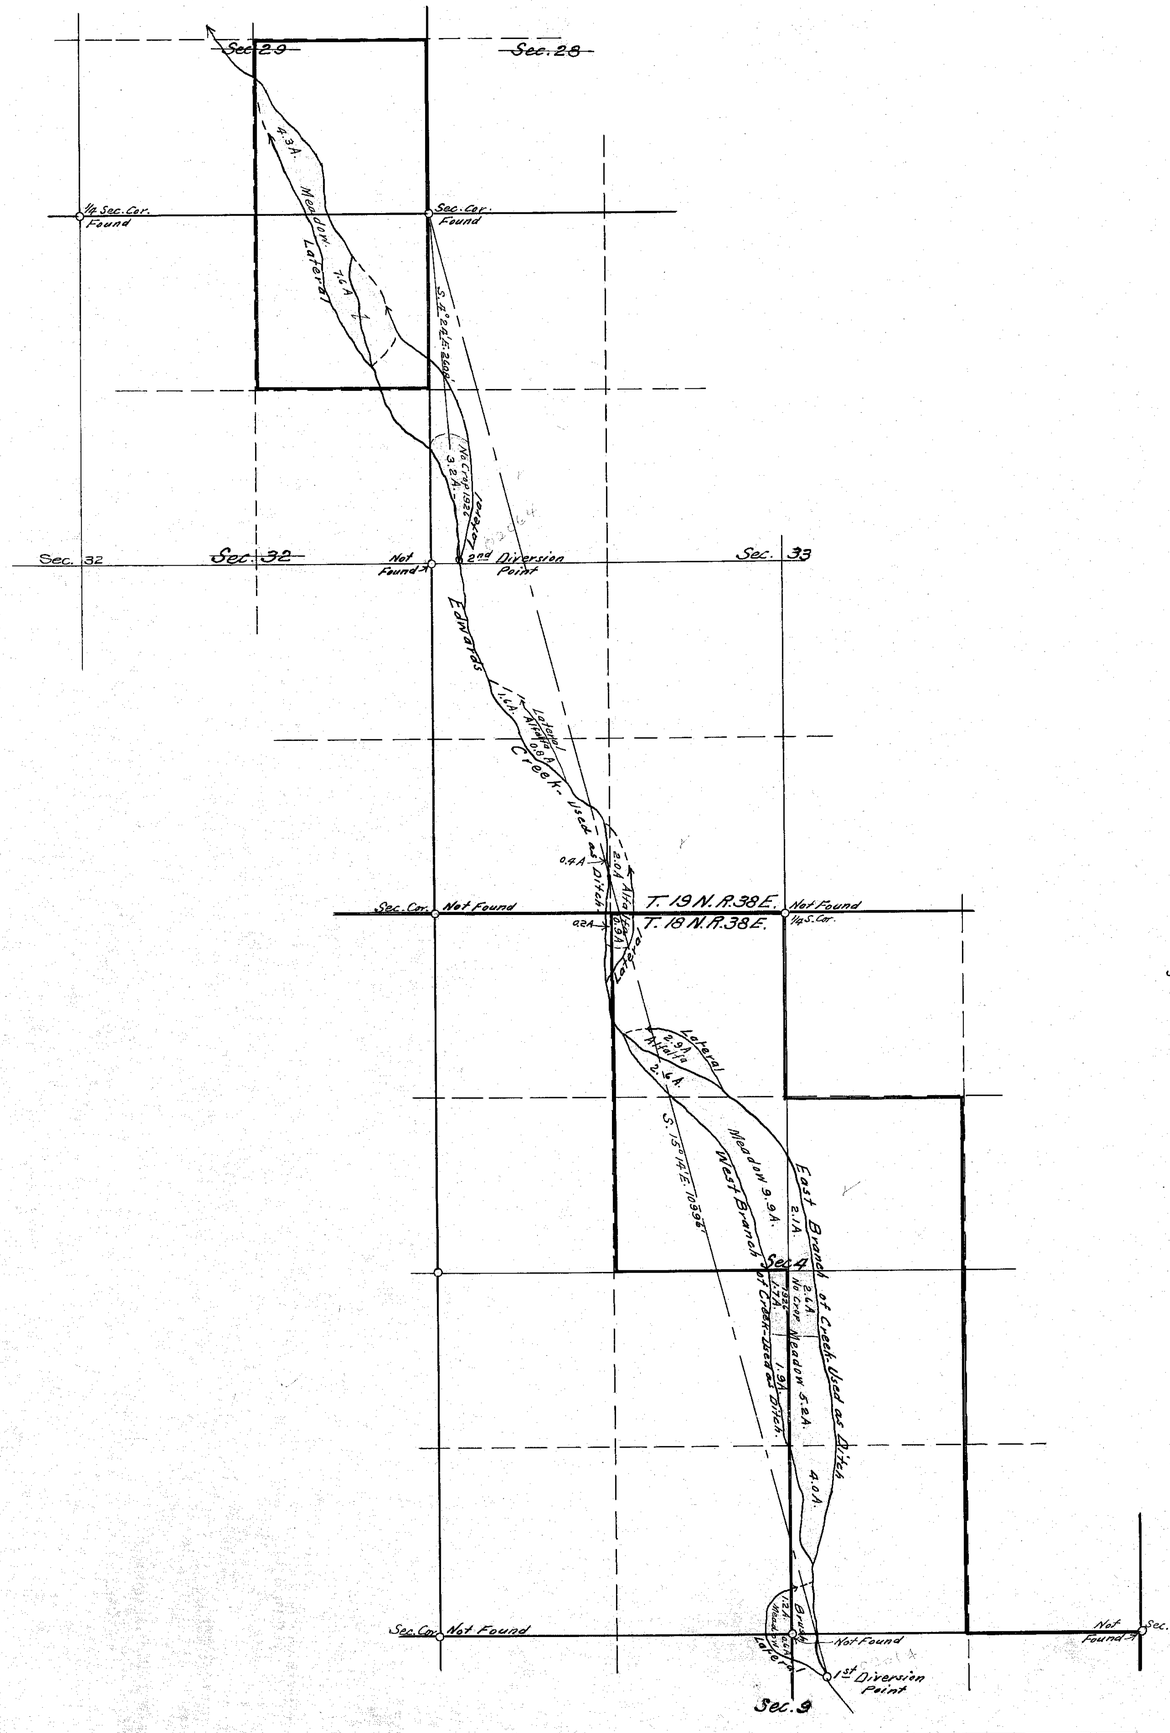

State of Nevada } ss.
County of Washoe }

L. H. Taylor, being first duly sworn, deposes and says that the above map is a true and accurate plat of the land irrigated by Williams Estate Company, as taken from the field notes of a survey made by him, completed on the 12th day of June, 1926; that said survey was made at the instance of Williams Estate Company, and that it truly represents the irrigated lands of said company.

L. H. Taylor
State Water Right Surveyor

Subscribed and sworn to before me this 2nd day of December, 1926.
Roy N. Stoddard
Notary Public in and for Washoe County, Nevada.

FILED
JAN 10 1927
STATE ENGINEER'S OFFICE

CULTURAL MAP OF LANDS
OF
WILLIAMS ESTATE COMPANY

Water Source - Edwards Creek
SCALE - 1" = 600'

02064