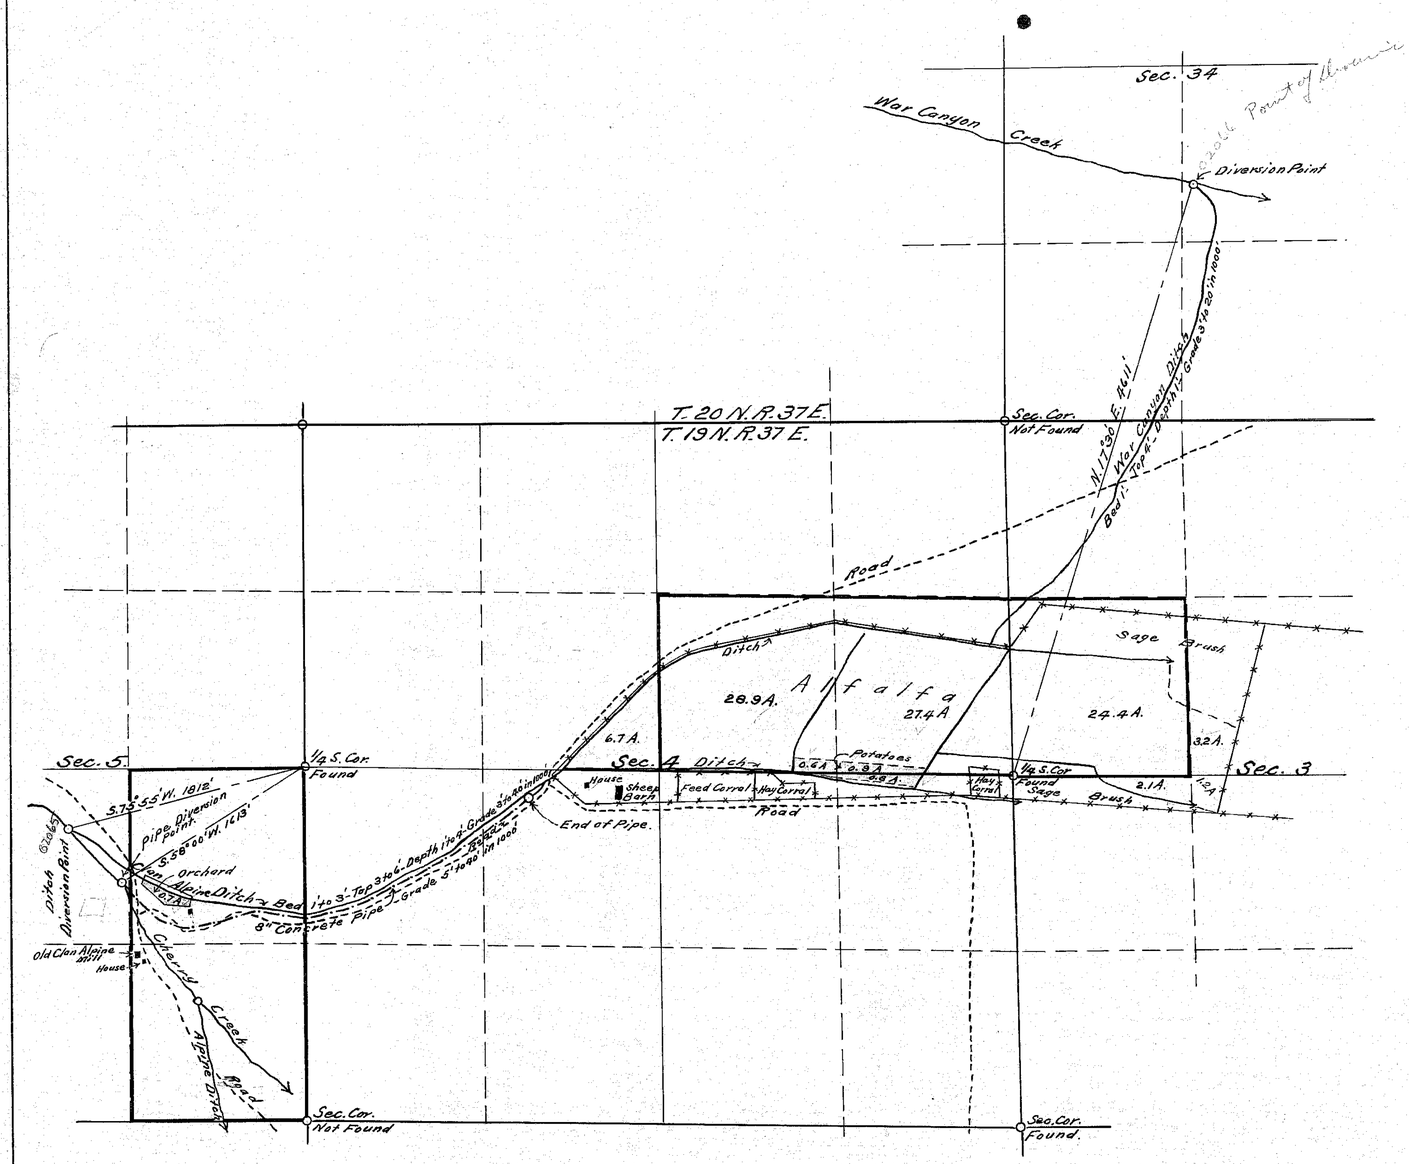

Clan Alpine Ranch

Section	Subdivision	Township	Range	Cultivated Acreage	Description of Culture
3	SE" of NW"	19 N.	37 E.	3.2	Alfalfa
"	SW" of NW"	"	"	24.4	"
"	NE" of SW"	"	"	1.2	"
"	NW" of SW"	"	"	2.1	"
4	SE" of NE"	"	"	27.4	"
"	" "	"	"	0.9	Potatoes
"	SW" of NE"	"	"	0.6	"
"	" "	"	"	28.9	Alfalfa
"	SE" NW"	"	"	6.7	"
"	NE" of SE"	"	"	0.8	Potatoes
5	NE" of SE"	"	"	0.70	Orchard
		Total		96.9	

State of Nevada }
County of Washoe } ss.

L. H. Taylor, being first duly sworn, deposes and says that the above map is a true and accurate plat of the land irrigated by Williams Estate Company as taken from the field notes of a survey made by him, completed on the 12th day of June, 1926; that such survey was made at the instance of Williams Estate Company, and that it truly represents the irrigated lands of said company

L. H. Taylor,
State Water Right Surveyor.

Subscribed and sworn to before me this 2nd day of December, 1926.

Ray R. Stoddard
Notary Public in and for Washoe County, Nevada.

FILED
JAN 10 1927
STATE ENGINEER'S OFFICE

CULTURAL MAP OF LANDS
OF
WILLIAMS ESTATE COMPANY.

Water Source - Cherry and War Canyon Creeks.
SCALE - 1" = 600'

02065-02066