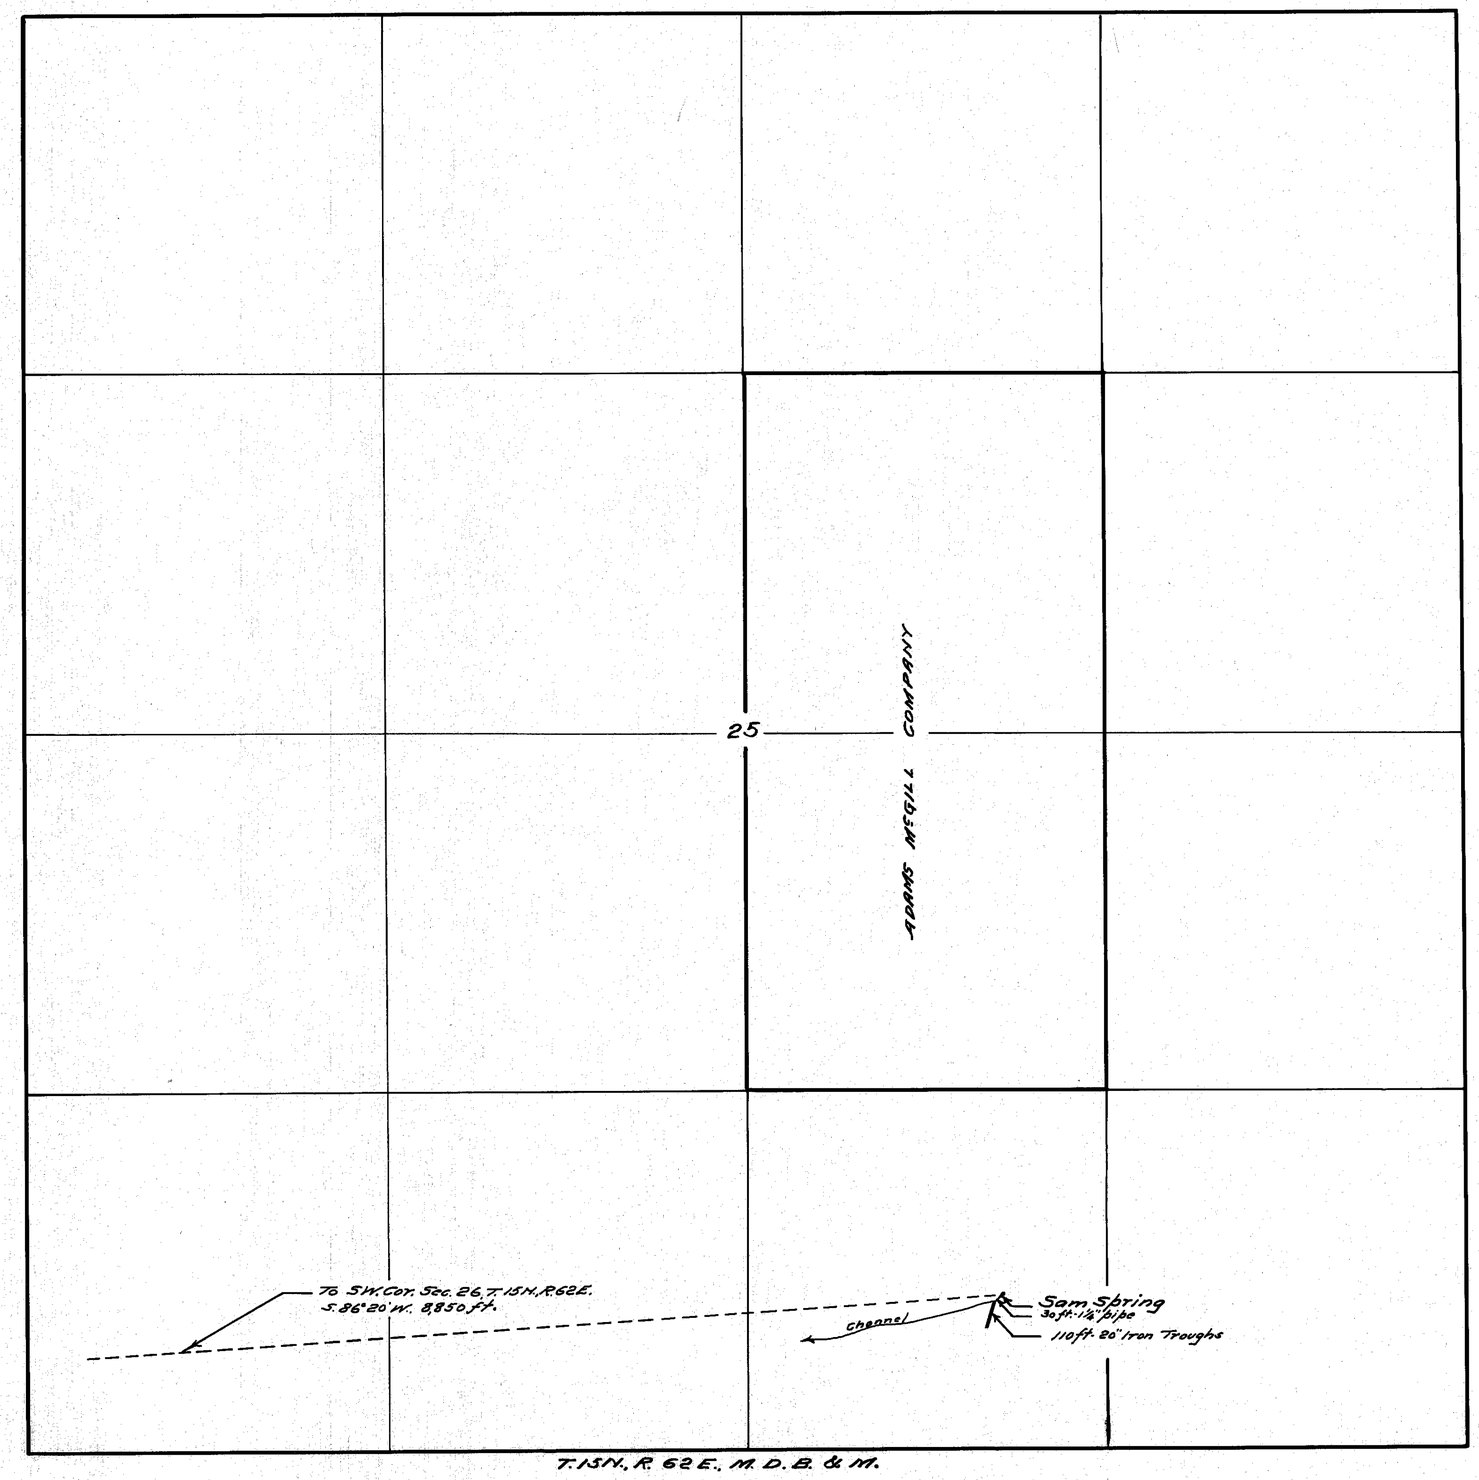

STATE OF NEVADA } SS.
County of White Pine }

F.W. Millard, being first duly sworn, deposes and says that the above map is a true and accurate plat of the ADAMS McGILL Co's. stockwatering works, as taken from the field notes of a survey made by me, completed on the 4th day of November, 1926; that such survey was made at the instance of the ADAMS-McGILL Co; that the map represents the works described in their Proof of Vested Right together with the location of streams and ditches in the immediate vicinity.

F.W. Millard
Surveyor.

Subscribed and sworn to before me, this 27th day of November, 1926

Gladys McKernan
Notary Public in and for White Pine County, Nevada.

FILED
Jan. 15, 1927
STATE ENGINEER'S OFFICE

MAP SHOWING
SAM SPRING
AND THE STOCKWATERING WORKS
OF THE ADAMS-McGILL CO.

Surveyed November 4th, 1926.
by Ed. Millard & Son.
Ely, Nevada.
Scale 1-in. = 800 ft.

02067