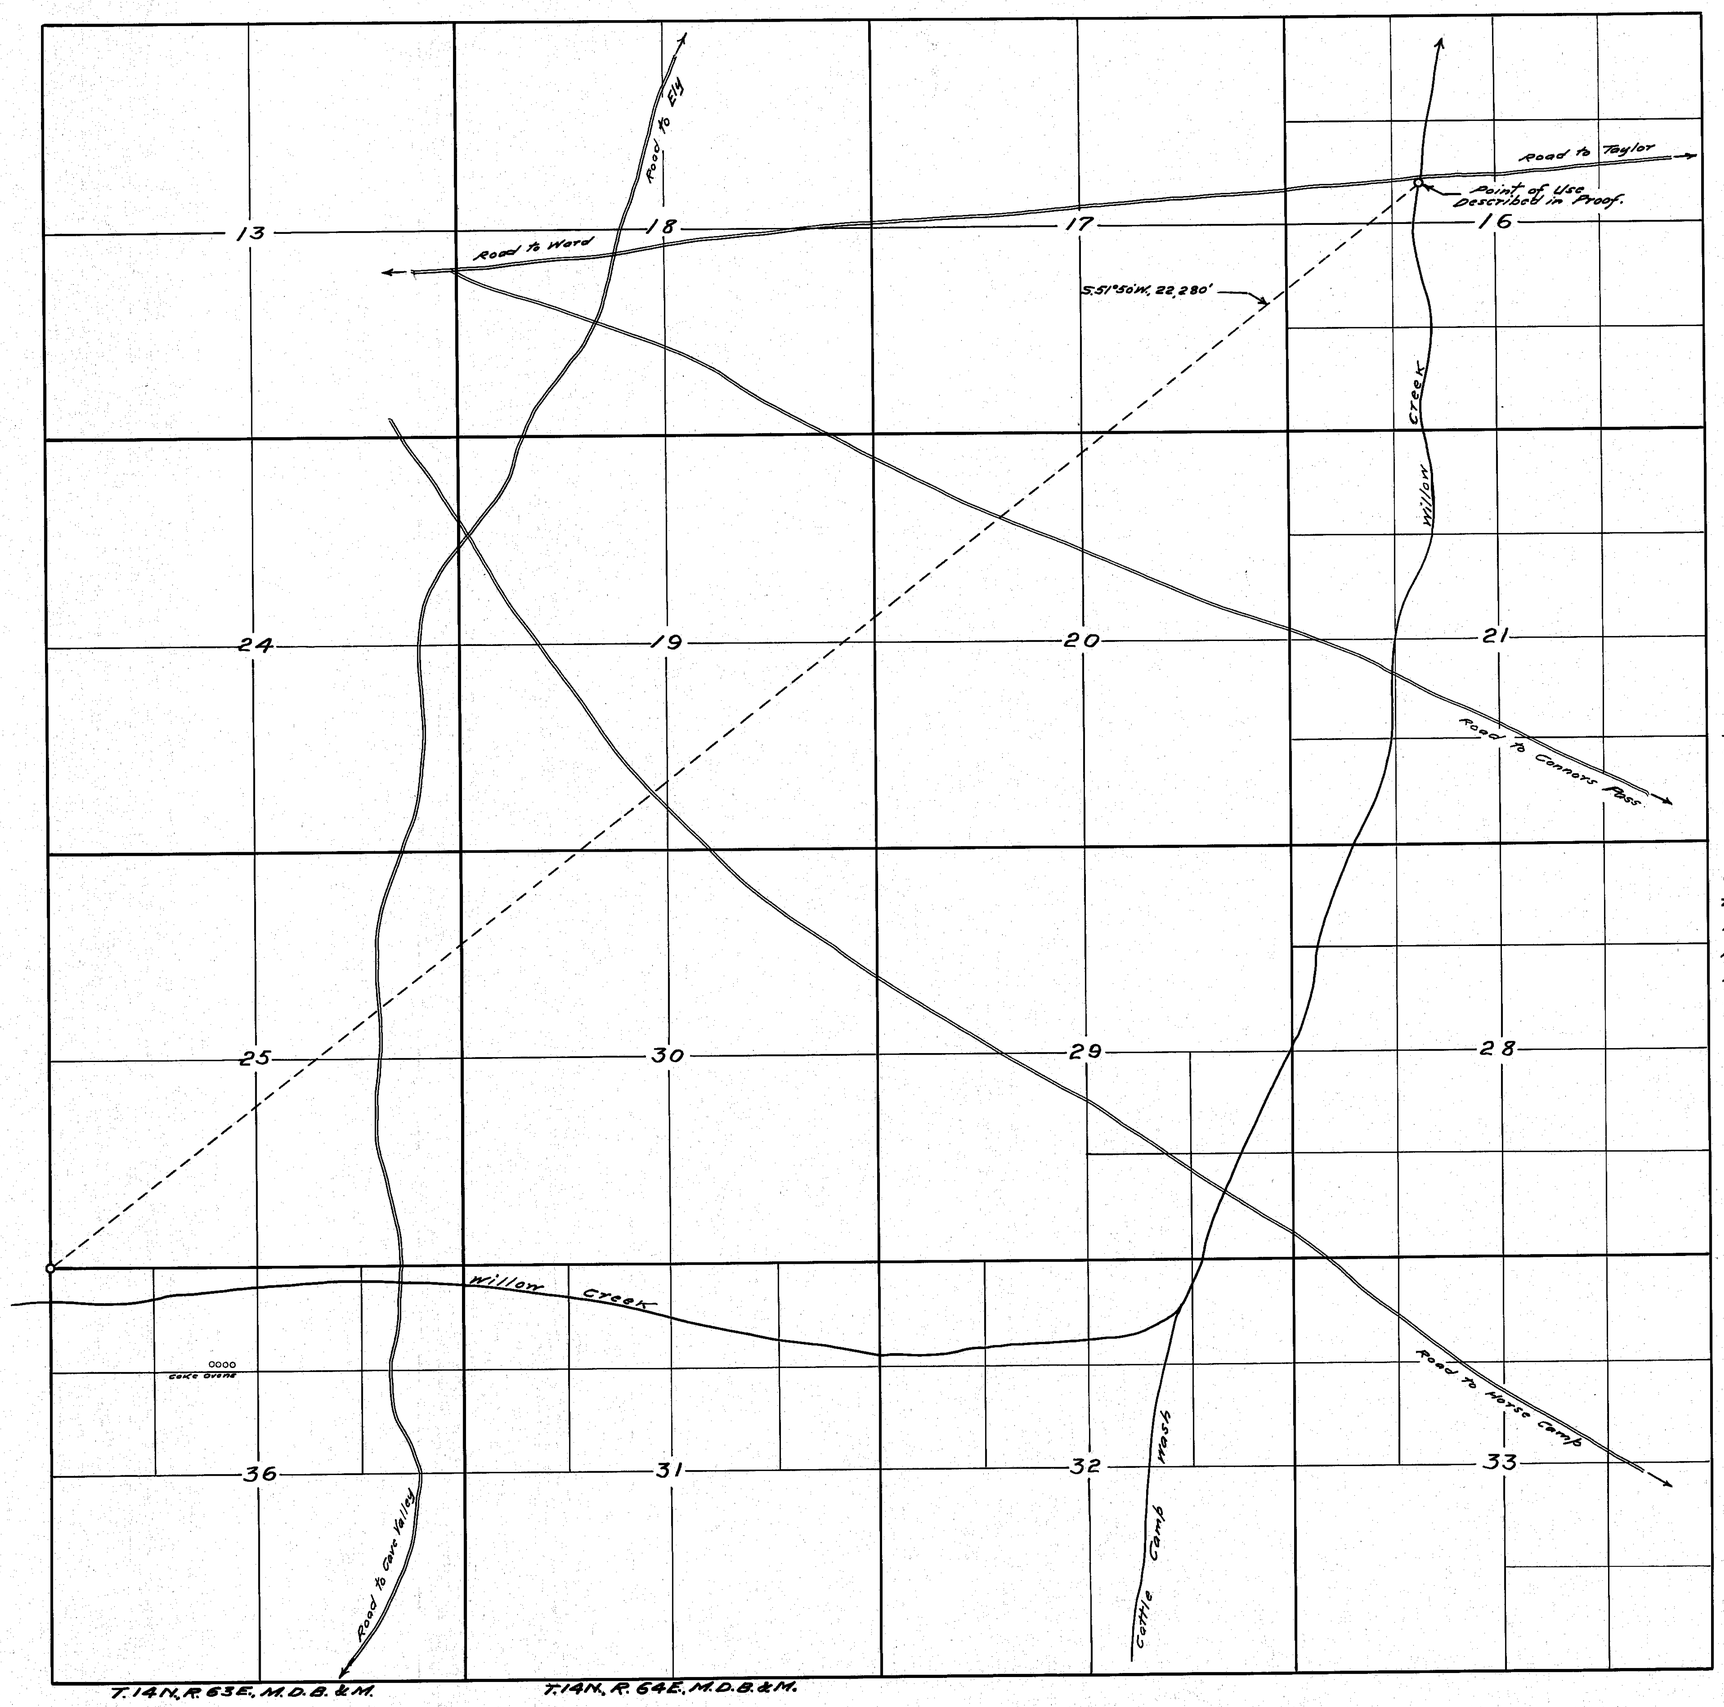

STATE OF NEVADA } SS.
County of White Pine

F.W. Millard, being first duly sworn, deposes and says that the above map is a true and accurate plat showing Willow Creek, as taken from the field notes of a survey made by me, completed on the 5th day of November, 1926; that such survey was made at the instance of the ADAMS McGILL Co. that the map represents the work described in the Proof together with the location of streams and ditches in the immediate vicinity.

F.W. Millard
Surveyor.

Subscribed and sworn to before me this 27th day of November, 1926.

Gladys McKenzie
Notary Public in and for White Pine County, Nevada.

FILED
Jan. 15, 1927
STATE ENGINEER'S OFFICE

MAP SHOWING
WILLOW CREEK
AS USED FOR STOCKWATERING
BY THE ADAMS-McGILL COMPANY

Surveyed November 5, 1926.
by Ed. Millard & Son.
Ely, Nevada.
Scale 1 in. = 1000 ft.
11/27/26.

02068