M.D.B.&.M.
Unsurveyed

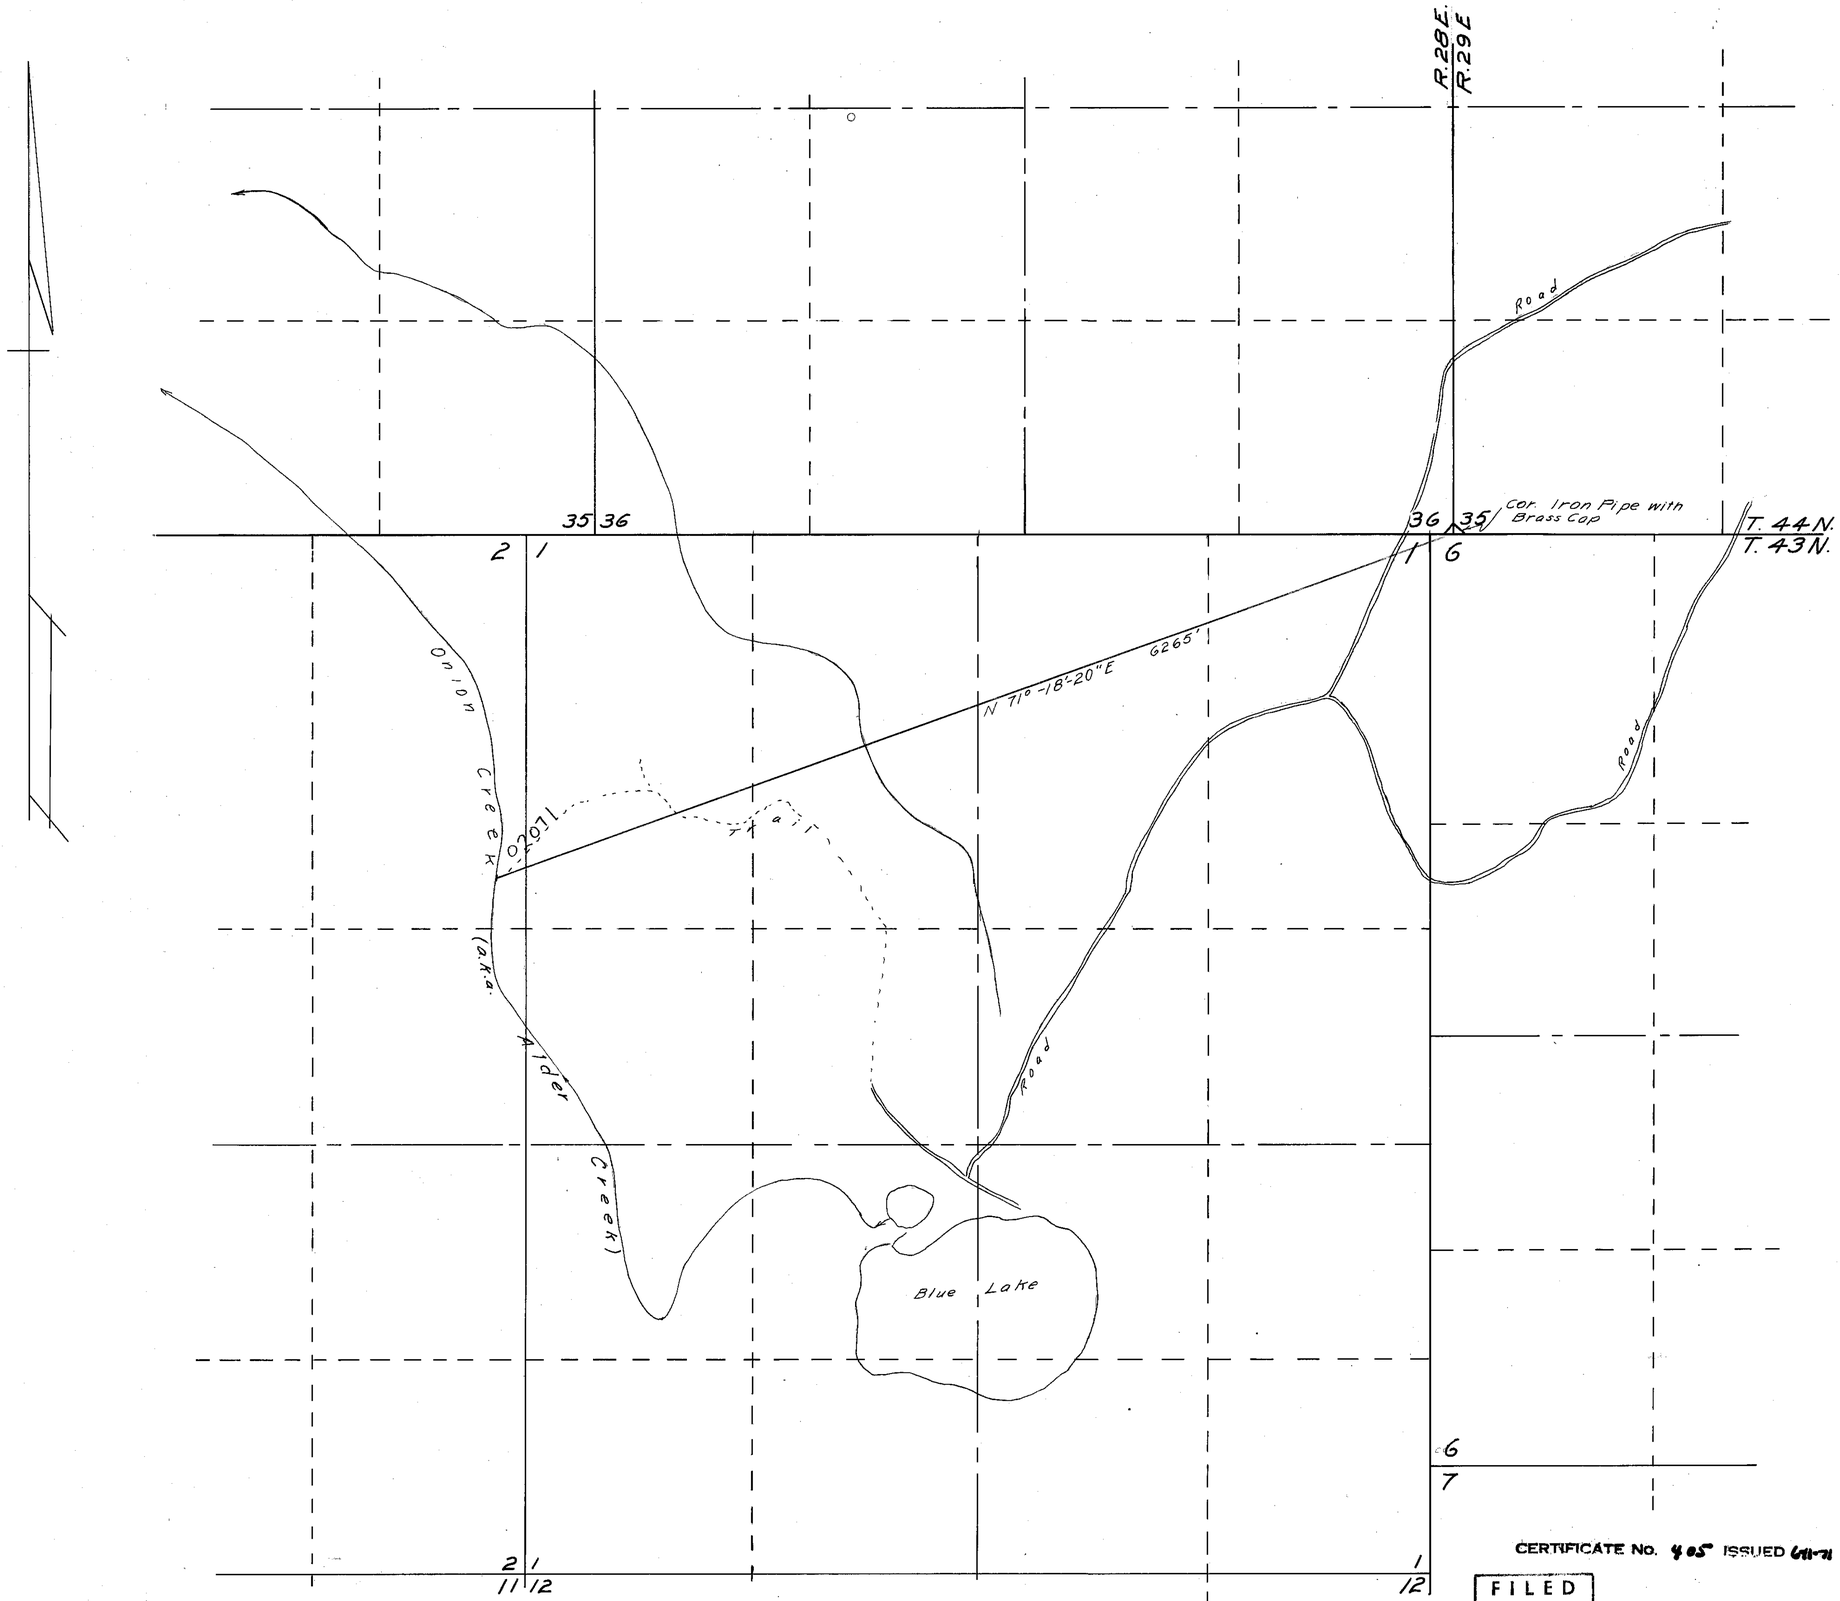

Section Lines from B.L.M. Protraction Diagram
Bearings from Solar Observation

STATE of NEVADA
COUNTY of HUMBOLDT } S.S.

I, J. R. Caldwell, being first duly sworn, depose and say that this map has been correctly drawn to the designated scale from field notes of a survey made by me between the 1st day and the 30th day of November, 1966, that it truly and correctly represents the location and extent of the works used to divert water from Onion Creek in Humboldt County by Nevada Alder Creek Ranch for stockwatering purposes; the point of diversion, the location and size of the diverting channel or othe conduit the place and manner of use, and location and names of all other works or streams which are crossed by or connected with the said works are fully and correctly designated thereon.

J. R. Caldwell
State Water Right surveyor

REGISTERED LAND SURVEYOR · STATE OF NEVADA
J. R. CALDWELL
No. 526

Subscribed and sworn to before me this 16th day of March, 1967

William MacDonald
Notary Public in and for Humboldt County, Nevada

WILLIAM MACDONALD
Notary Public — State of Nevada
Humboldt County
My Commission Expires Dec. 17, 1967

Scale 1" = 500'

500 0 500 1000 1500 2000

CERTIFICATE No. 405 ISSUED 6-11-71

FILED
Mar. 17, 1967
STATE ENGINEER'S OFFICE

MAP
TO ACCOMPANY PROOF OF APPROPRIATION FOR STOCKWATERING

By: Nevada Alder Creek Ranch
From: Onion Creek (a.k.a. Alder Cr.)
In Humboldt County, Nevada

02071