M.D.B.&M.

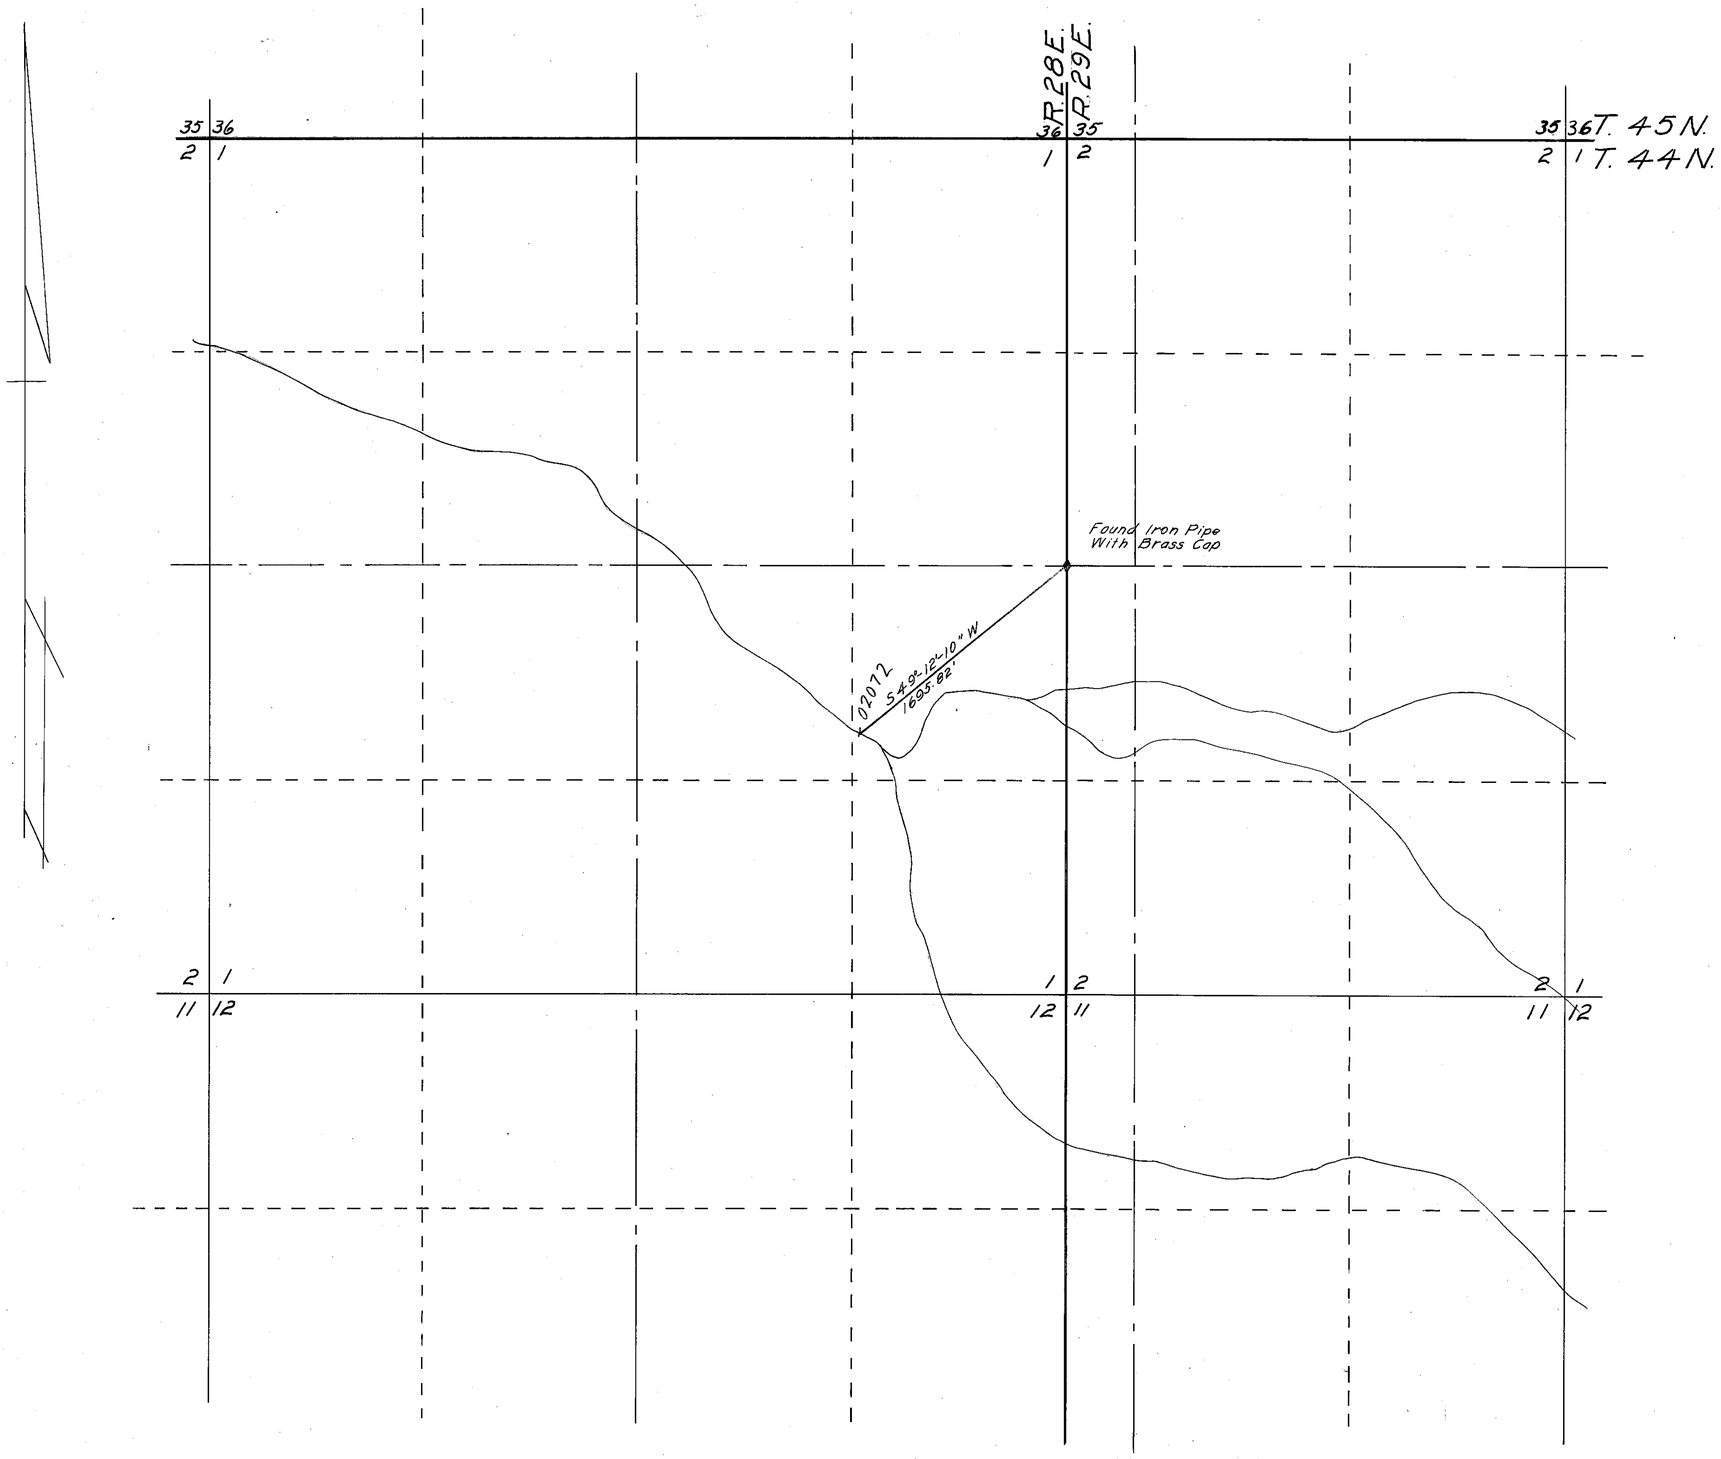

STATE of NEVADA
COUNTY of Ormsby } S.S.

I, J. R. Caldwell, being first duly sworn, depose and say that this map has been correctly drawn to the designated scale from field notes of a survey made by me between the 27th day and the 30th day of March 1967, that it truly and correctly represents the location and extent of the works used to divert water from Rose Creek in Humboldt County by Nevada Alder Creek Ranch for stockwatering purposes; the point of diversion, the location and size of the diverting channel or other conduit, the place and manner of use and location and names of all other works or streams which are crossed by or connected with the said works are fully and correctly designated thereon.

J. R. Caldwell
State Water Right Surveyor

REGISTERED LAND SURVEYOR · STATE OF NEVADA
J. R. CALDWELL
No. 626

Subscribed and sworn to before me this 14th day of April, 1967

Mrs. Hilda Sherwood
Notary Public in and for Ormsby County, Nevada

MRS. HILDA SHERWOOD
Notary Public — State of Nevada
Ormsby County
My Commission Expires July 1, 1969

Scale 1" = 500'

500 0 500 1000 1500 2000

FILED
Apr. 28, 1967
STATE ENGINEER'S OFFICE

Township Lines Surveyed
Section Lines from BLM Protraction Diagram
Bearings from Solar Observation

CERTIFICATE No. 406 ISSUED 6-11-73

MAP
TO ACCOMPANY PROOF OF APPROPRIATION FOR STOCKWATERING

By: Nevada Alder Creek Ranch
From: Rose Creek
In: Humboldt County, Nevada

02072