STATE of NEVADA
COUNTY of HUMBOLDT } ss.

I, J. R. Caldwell, being first duly sworn, depose and say that this map has been correctly drawn to the designated scale from field notes of a survey made by me between the 1st and 30th days of November, 1966; that it truly and correctly represents the proposed location and extent of the works used to divert water from Little Alder Creek in Humboldt County, Nevada by Nevada Alder Creek Ranch for stockwatering purpose; the point of diversion, the location and size of the diverting channel or other conduit, the place and manner of use, and the location and names of all other works or streams which are crossed by or connected with the said works are fully and correctly designated there on.

J R Caldwell
State Water Right Surveyor

REGISTERED LAND SURVEYOR STATE OF NEVADA
J. R. CALDWELL
No. 626

Subscribed and sworn to before me this 14th day of March, 1967

William MacDonald
Notary Public in and for Humboldt County, Nevada.

WILLIAM MACDONALD
Notary Public in State of Nevada
Humboldt County
My Commission Expires Dec. 17, 1967

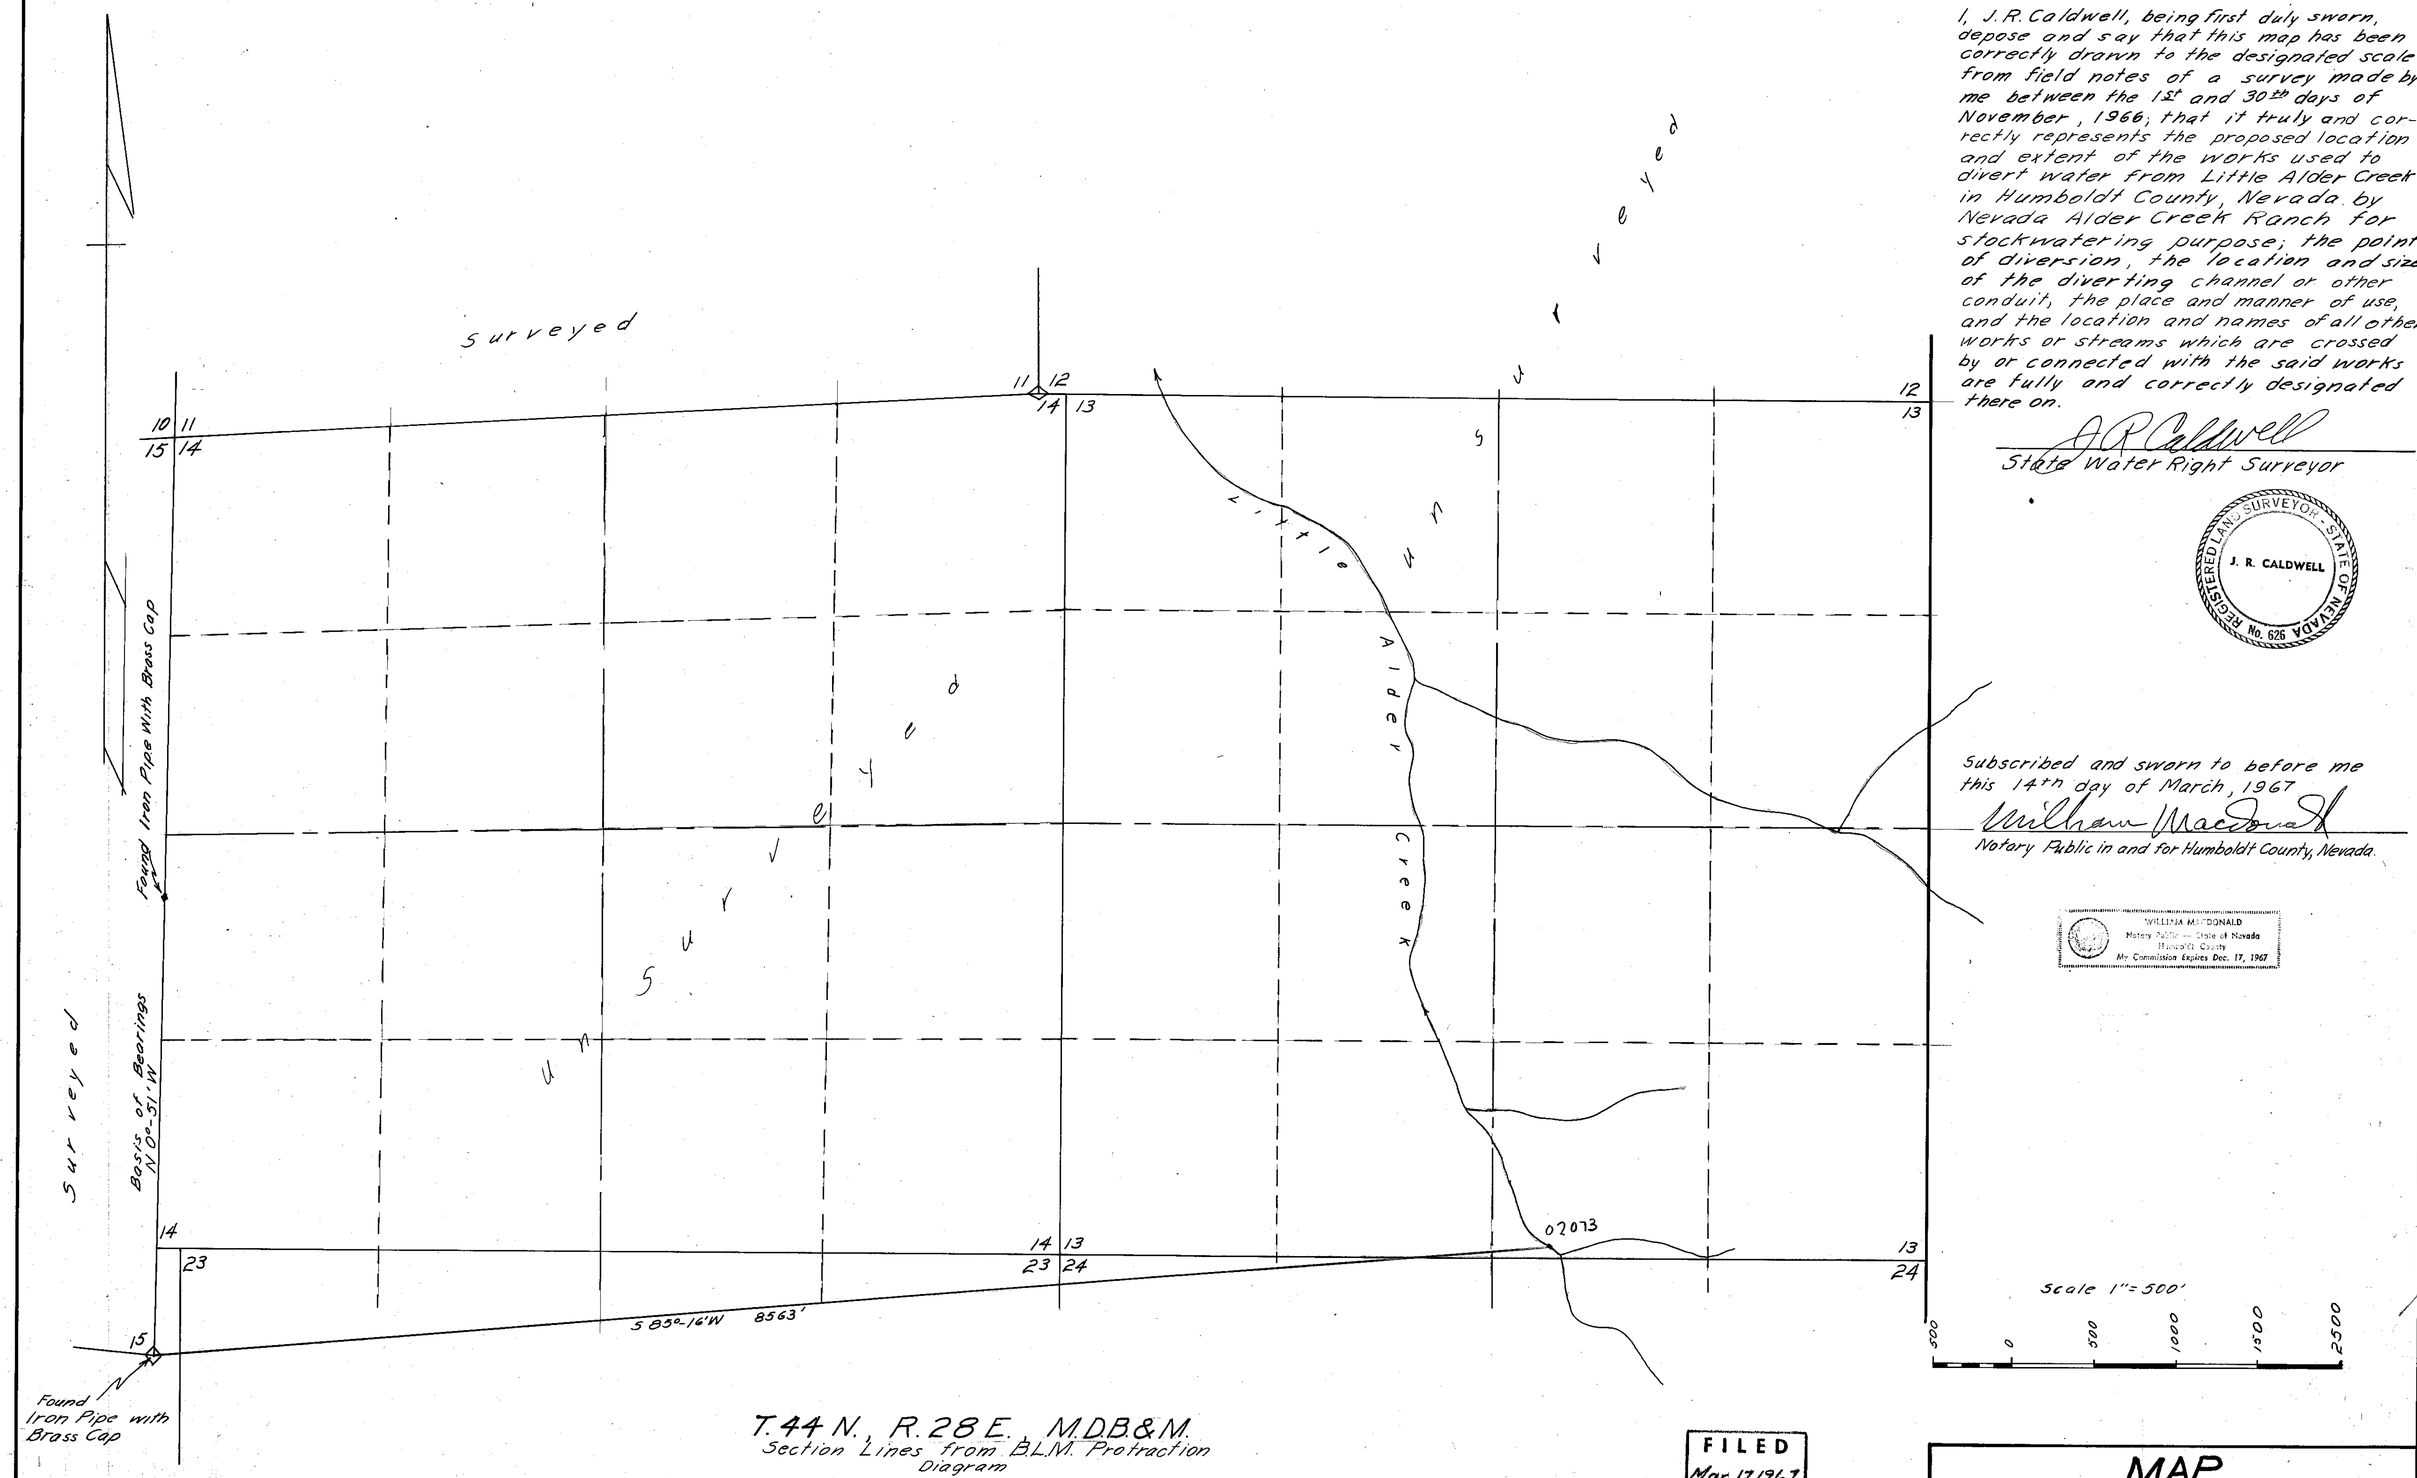

T. 44 N., R. 28 E., M.D.B.&M.
Section Lines from B.L.M. Protraction Diagram

FILED
Mar. 17 1967
STATE ENGINEER'S OFFICE

CERTIFICATE No. 407 ISSUED 6-18-81

MAP
TO ACCOMPANY PROOF OF APPROPRIATION FOR STOCKWATERING

By: Nevada Alder Creek Ranch
From: Little Alder Creek
In: Humboldt County, Nevada

02073