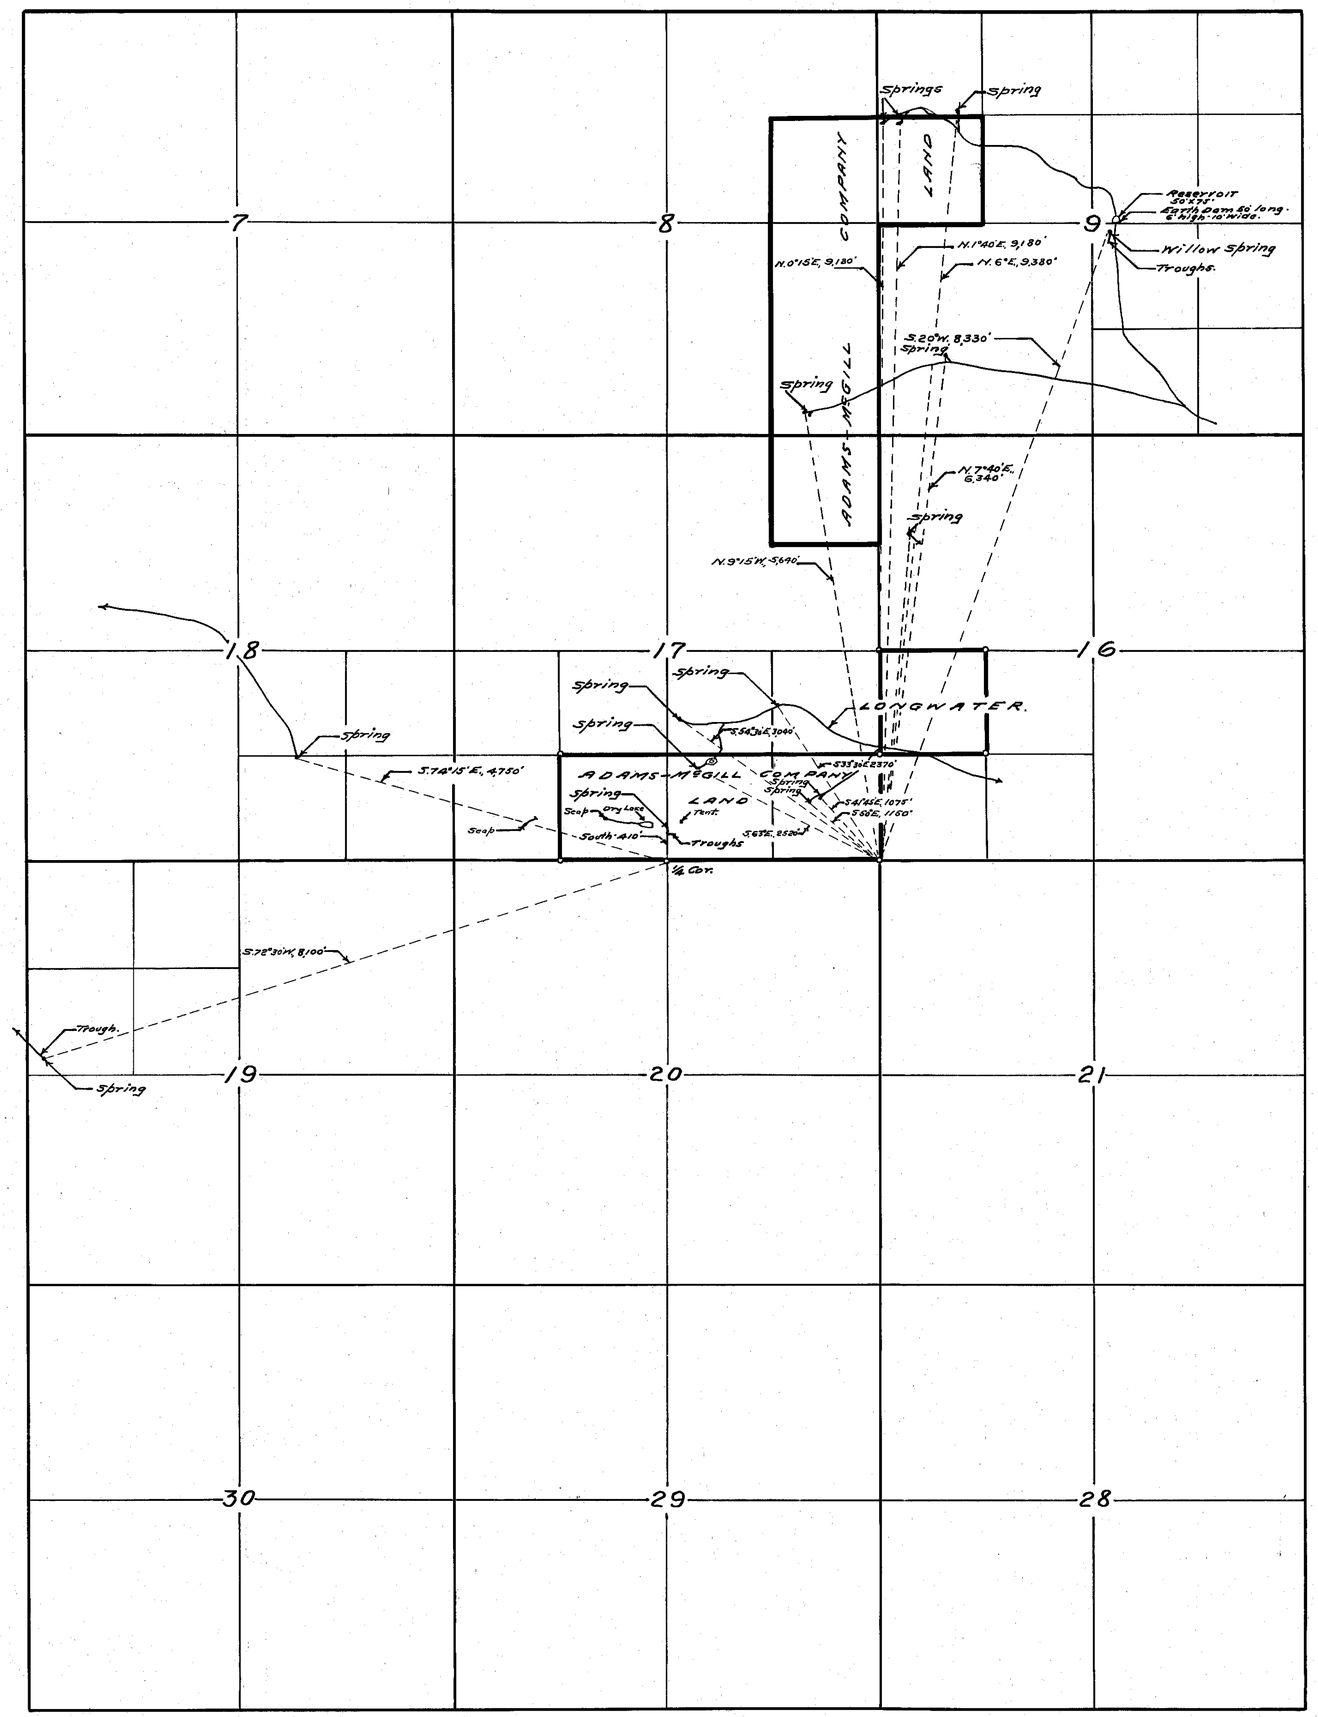

T. 10 N. R. 63 E. M.D.B.&M.

Scale 1-Inch = 1000 Feet.

STATE OF NEVADA. }
County of White Pine } SS.

I, F.W. Millard, being first duly sworn, depose and say that the above map is a true and accurate plat showing WILLOW SPRING, LONGWATER SPRINGS and other springs in this vicinity used by the ADAMS-McGILL COMPANY for stock-watering purposes as taken from the field notes of a survey made by me, completed on the 17th day of August-1925.

That the map and survey were made at the instance of the ADAMS-McGILL COMPANY, owner of said stockwatering places, and that it truly represents the stockwatering works of the said ADAMS-McGILL COMPANY.

F.W. Millard
Surveyor.

Subscribed and sworn to before me this 30th day of September, 1925.

R. Hill
Notary Public in and for
White Pine County, Nevada.

FILED
~~Nov 5 1926~~
Mar 21 1927
STATE ENGINEERS OFFICE

MAP SHOWING
WILLOW, LONGWATER, -&-
OTHER SPRINGS IN THIS
VICINITY.
—AS USED— BY THE
ADAMS-McGILL COMPANY.

SURVEYED AUG.-17-1925. BY ED. MILLARD & SON.
ELY, NEVADA.

02075-02079