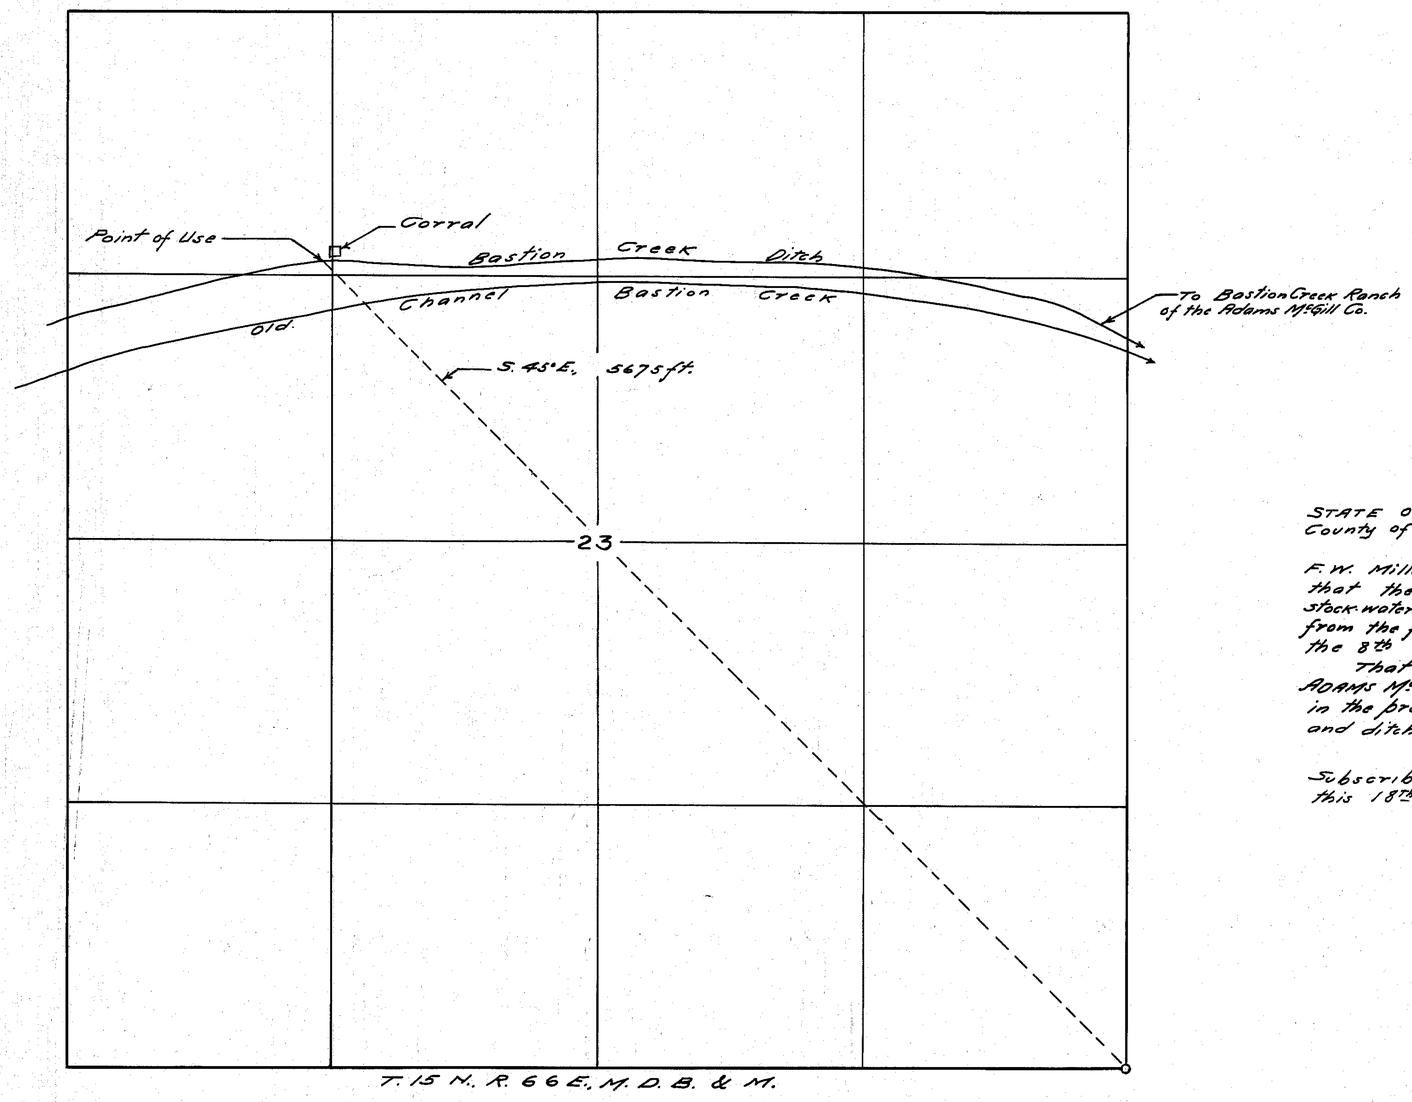

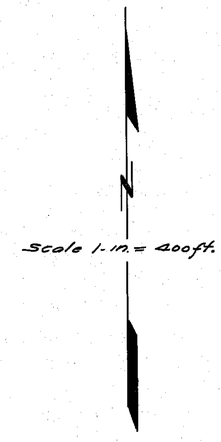

STATE OF NEVADA } ss.
County of White Pine }

F. W. Millard, being first duly sworn, deposes and says that the above map is a true and accurate plat of the stock-watering works of the ADAMS McGILL COMPANY, as taken from the field notes of a survey made by me, completed on the 8th day of March, 1927.

That such survey was made at the instance of the ADAMS McGILL Co.; that the map represents the works described in the proof of vested right, together with the location of streams and ditches in the immediate vicinity.

F. W. Millard
Surveyor.

Subscribed and sworn to before me this 18th day of March, 1927.

R. L. Gill
Notary Public in and for White Pine County, Nevada.

FILED
3/24/27
April 1 1927
STATE ENGINEER'S OFFICE

MAP SHOWING
POINT OF USE FOR
STOCK WATERING ON
BASTION CREEK
BY THE ADAMS McGILL COMPANY
Surveyed March - 8 - 1927.
by Ed. Millard & Son.
Ely, Nevada.

3/10/27

02078