Scale 1-in.=600ft.

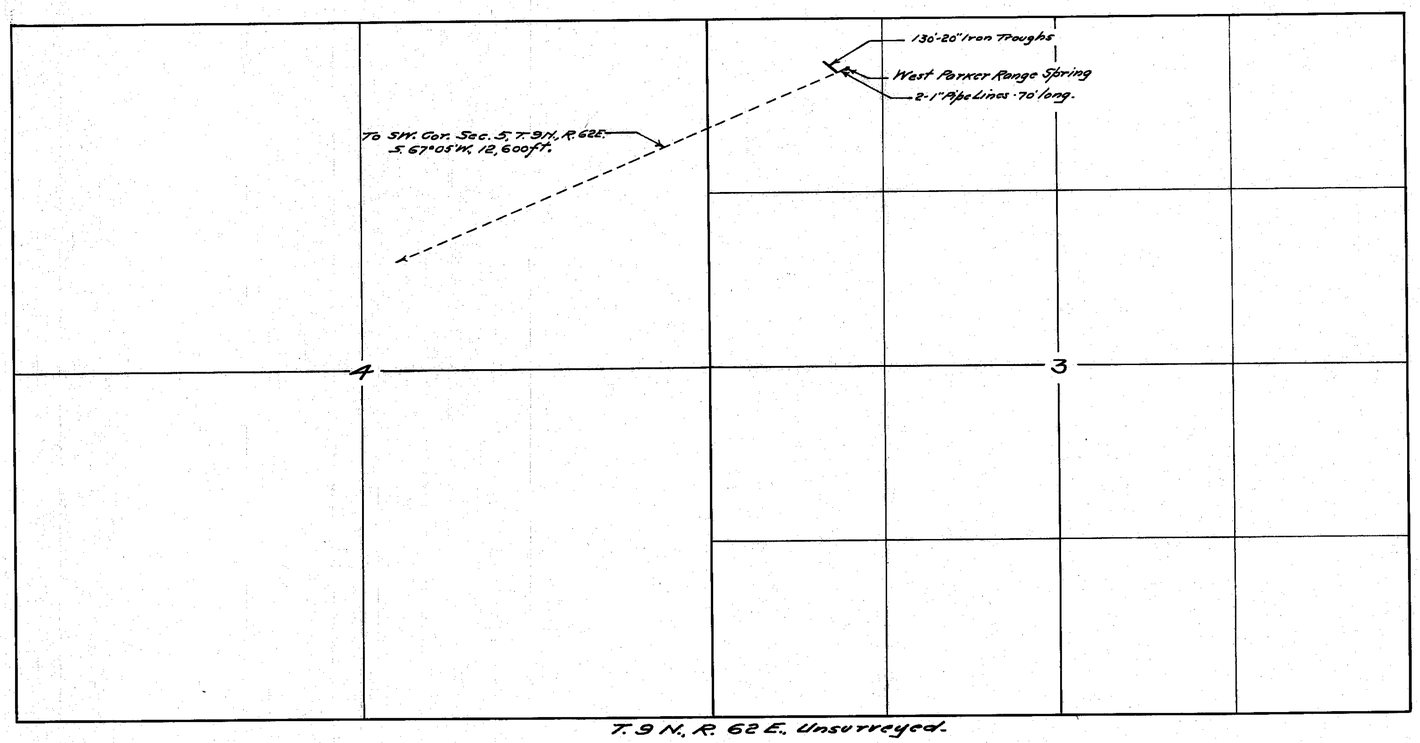

T. 9 N., R. 62 E. Unsurveyed.

STATE OF NEVADA } ss.
County of White Pine. }

F. W. Millard, being first duly sworn, deposes and says that the above map is a true and accurate plat of the stock-watering works of J. C. RIORDAN, as taken from the field notes of a survey made by me, completed on the 4th day of February, 1927.

That such survey was made at the instance of J. C. RIORDAN; that the map represents the works described in the proof of vested right, together with the location of streams and ditches in the immediate vicinity.

F. W. Millard
Surveyor.

Subscribed and sworn to before me this 8th day of February, 1927.

Gladys McKenzie
Notary Public in and for White Pine County, Nevada.

FILED
March 27, 1927
STATE ENGINEER'S OFFICE

MAP SHOWING
WEST PARKER RANGE SPRING
OF
J. C. RIORDAN
AS USED FOR
STOCK-WATERING
Surveyed Feb. 4, 1927.
by Ed. Millard & Son.
Ely, Nevada.

2087

02087