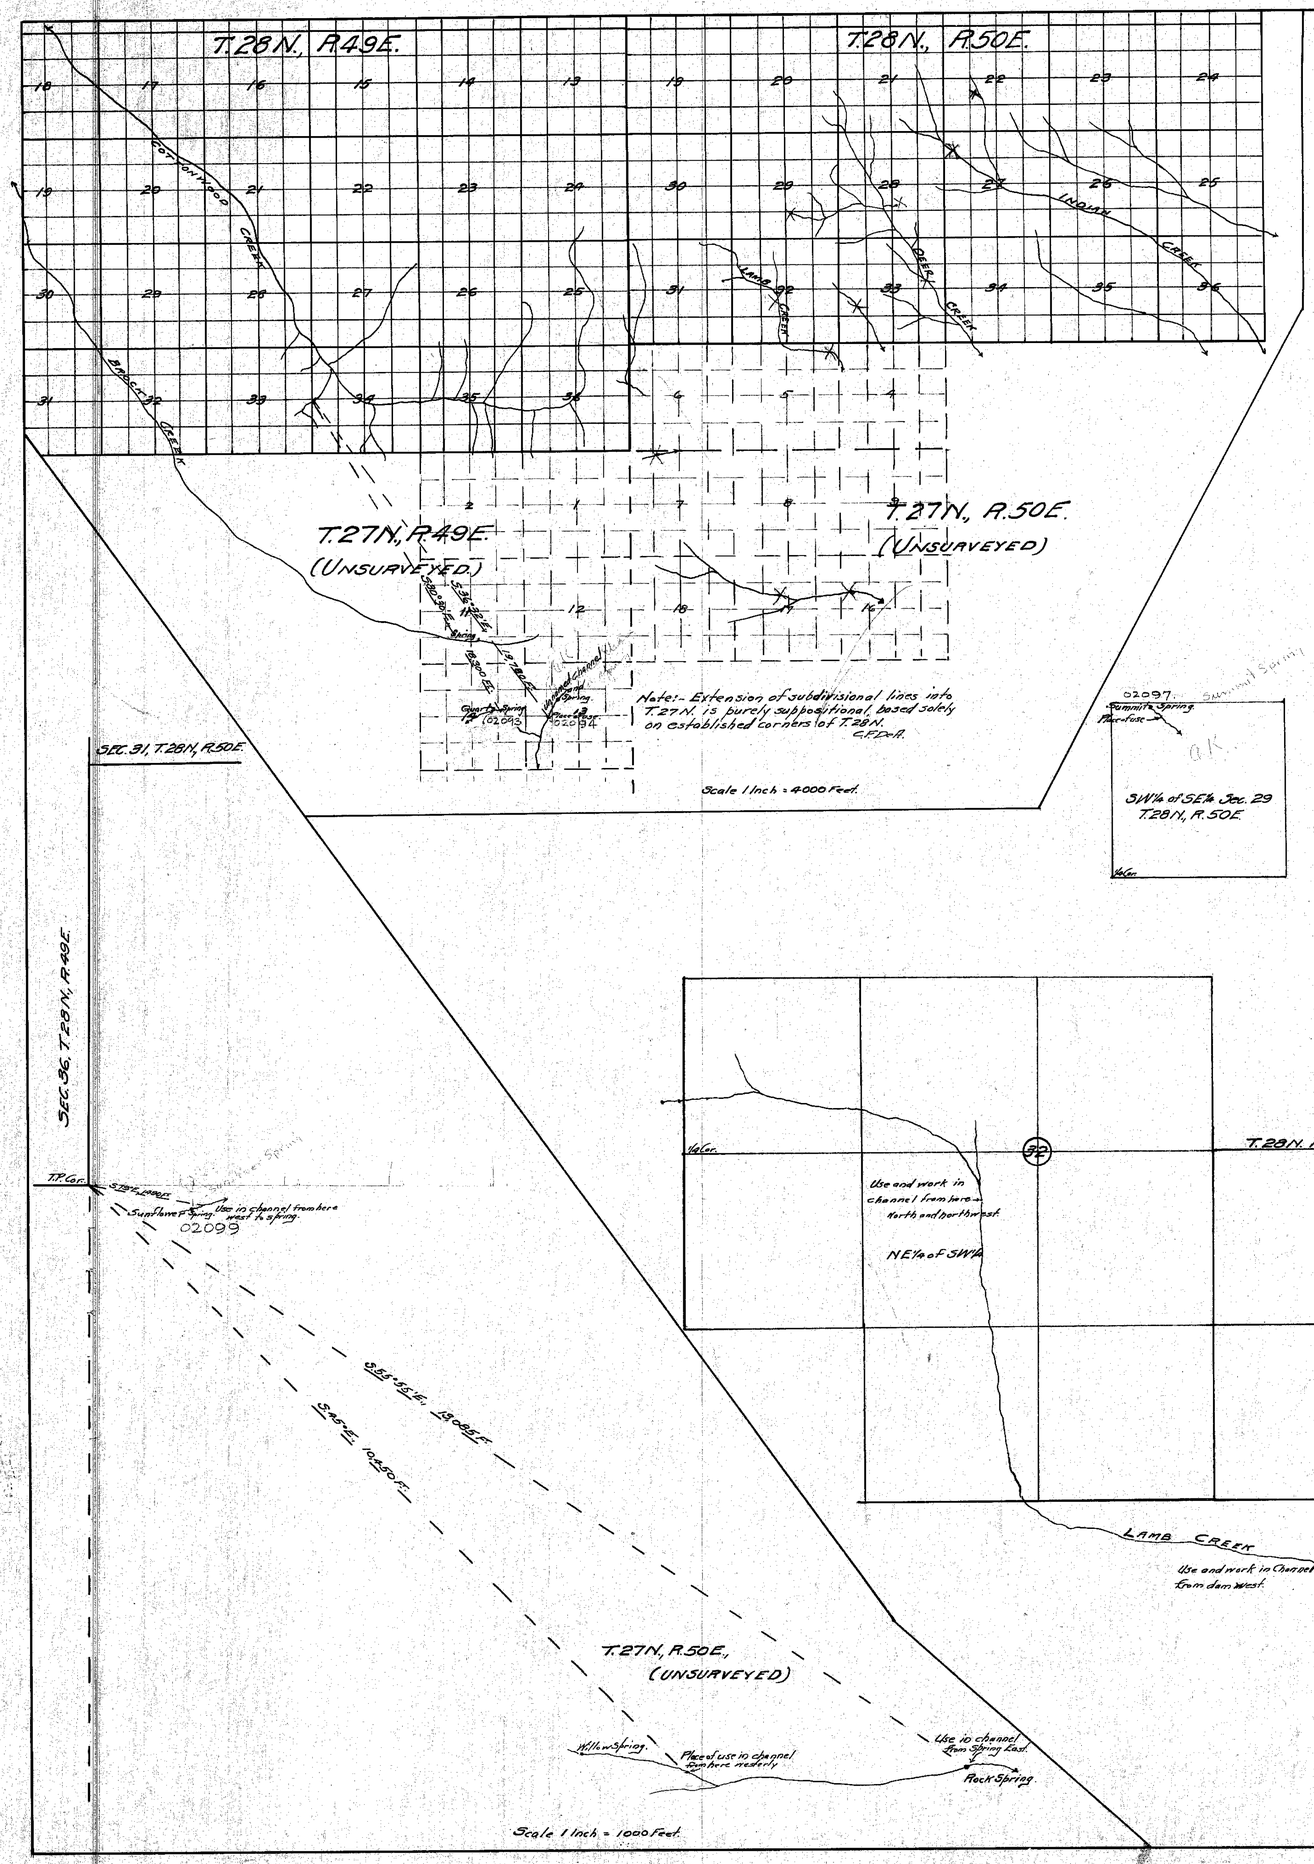


STATE OF NEVADA } SS
COUNTY OF ELKO }

Chas. F. DeArmond, being first duly sworn, deposes and says that the above map is a true and accurate plat of the location of springs and other water sources claimed as beneficiently used for stock-watering purposes by F. J. Winzell and Kate W. Cockrill, and of the places of such use, as taken from the field notes of a survey made by me, completed on the 5th day of October, 1924.

That the map and (andrey) were made at the instance of F. J. Winzell and Kate W. Cockrill and that it truly represents stock watering places of said claimants.

Chas. F. DeArmond.
State Water right Surveyor

Subscribed and sworn to before me this 13th day of December, 1924.

Milton J. Reinhart
Notary Public in and for Elko County, State of Nevada.

FILED
June 9, 1927
STATE ENGINEER'S OFFICE

# MAP
## OF
## STOCK WATERING PLACES
## OF
## F. J. WINZELL AND KATE W. COCKRILL
## ALPHA, EUREKA COUNTY, NEVADA.

SCALE 1 INCH = 600 FEET.

6/9/27

02093 - 02094 - 02095 - 02096 - 02097 - 02098 - 02099