T. 40 N., R. 27 E. (West Part Unsurveyed)

Secs. 17 and 18 Unsurveyed.

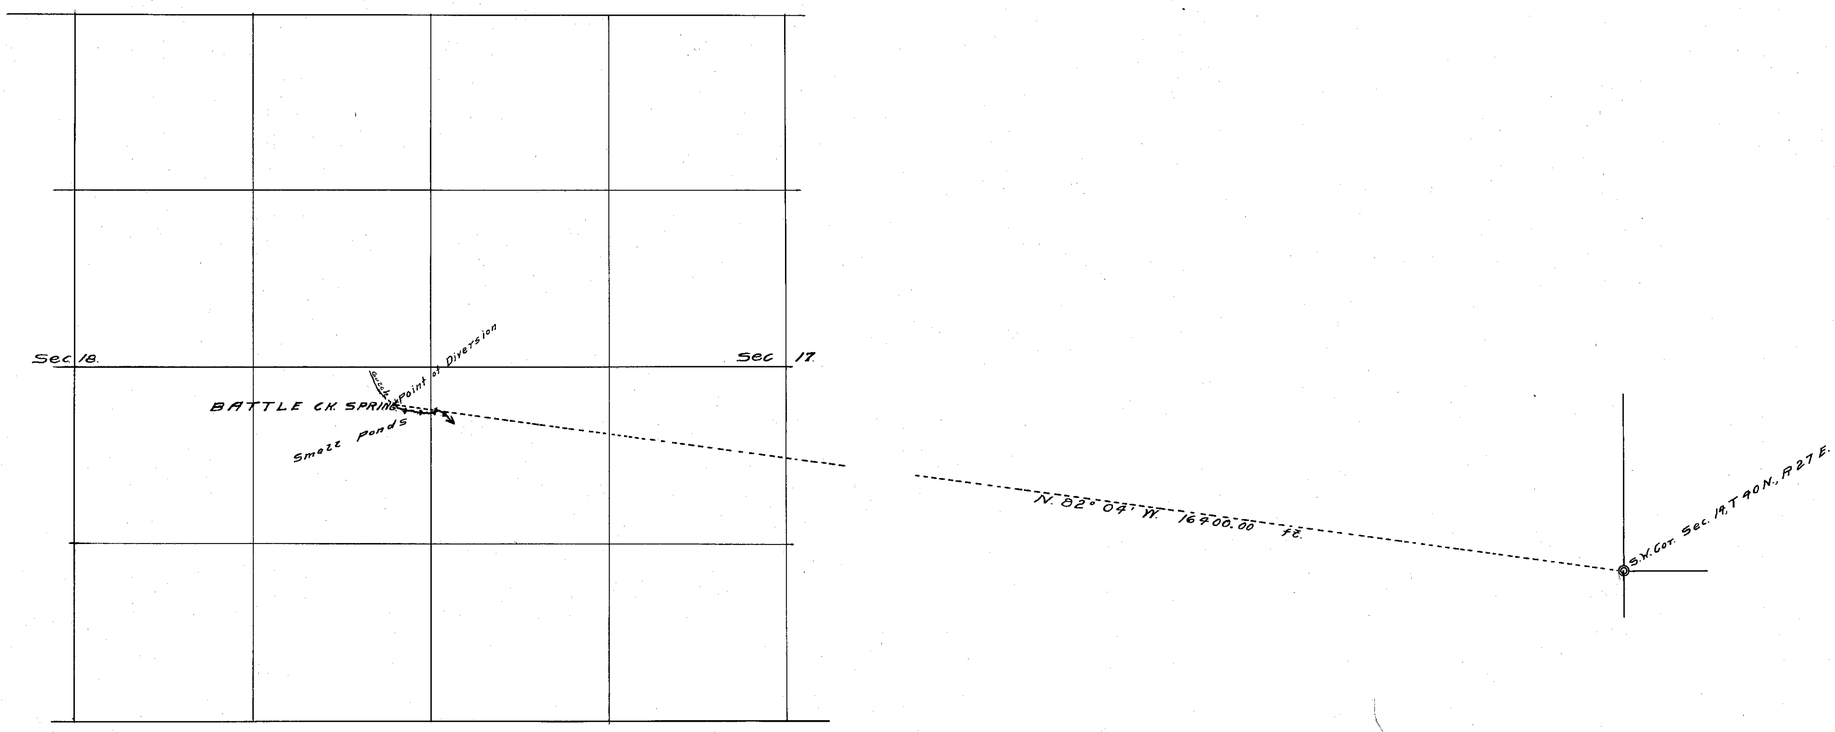

STATE OF NEVADA
COUNTY OF HUMBOLDT } ss.

I, F. R. O'Leary, being first duly sworn, depose and say that the above map is a true and accurate plat of the W. A. Johnstone Stock Watering Works, as taken from the field notes of a survey made by me, completed on the 12 th day of June, 1927, that such survey was made at the instance of W. A. Johnstone; that the map represents the works described in Application No. , together with the location of streams and ditches in the immediate vicinity

F. R. O'Leary surveyor

Subscribed and sworn to before me this 11th day of Aug, 1927.

C. D. Mackay,
Notary Public in and for Humboldt County, Nevada.

FILED
Aug 12 1927
STATE ENGINEER'S OFFICE

MAP OF
STOCK WATERING WORKS
of
W. A. JOHNSTONE
BATTLE CREEK SPRING
No.
Scale 1 in 600 ft.

STATE ENGINEER
AUG 12 '27
RECEIVED
ANS.

02107