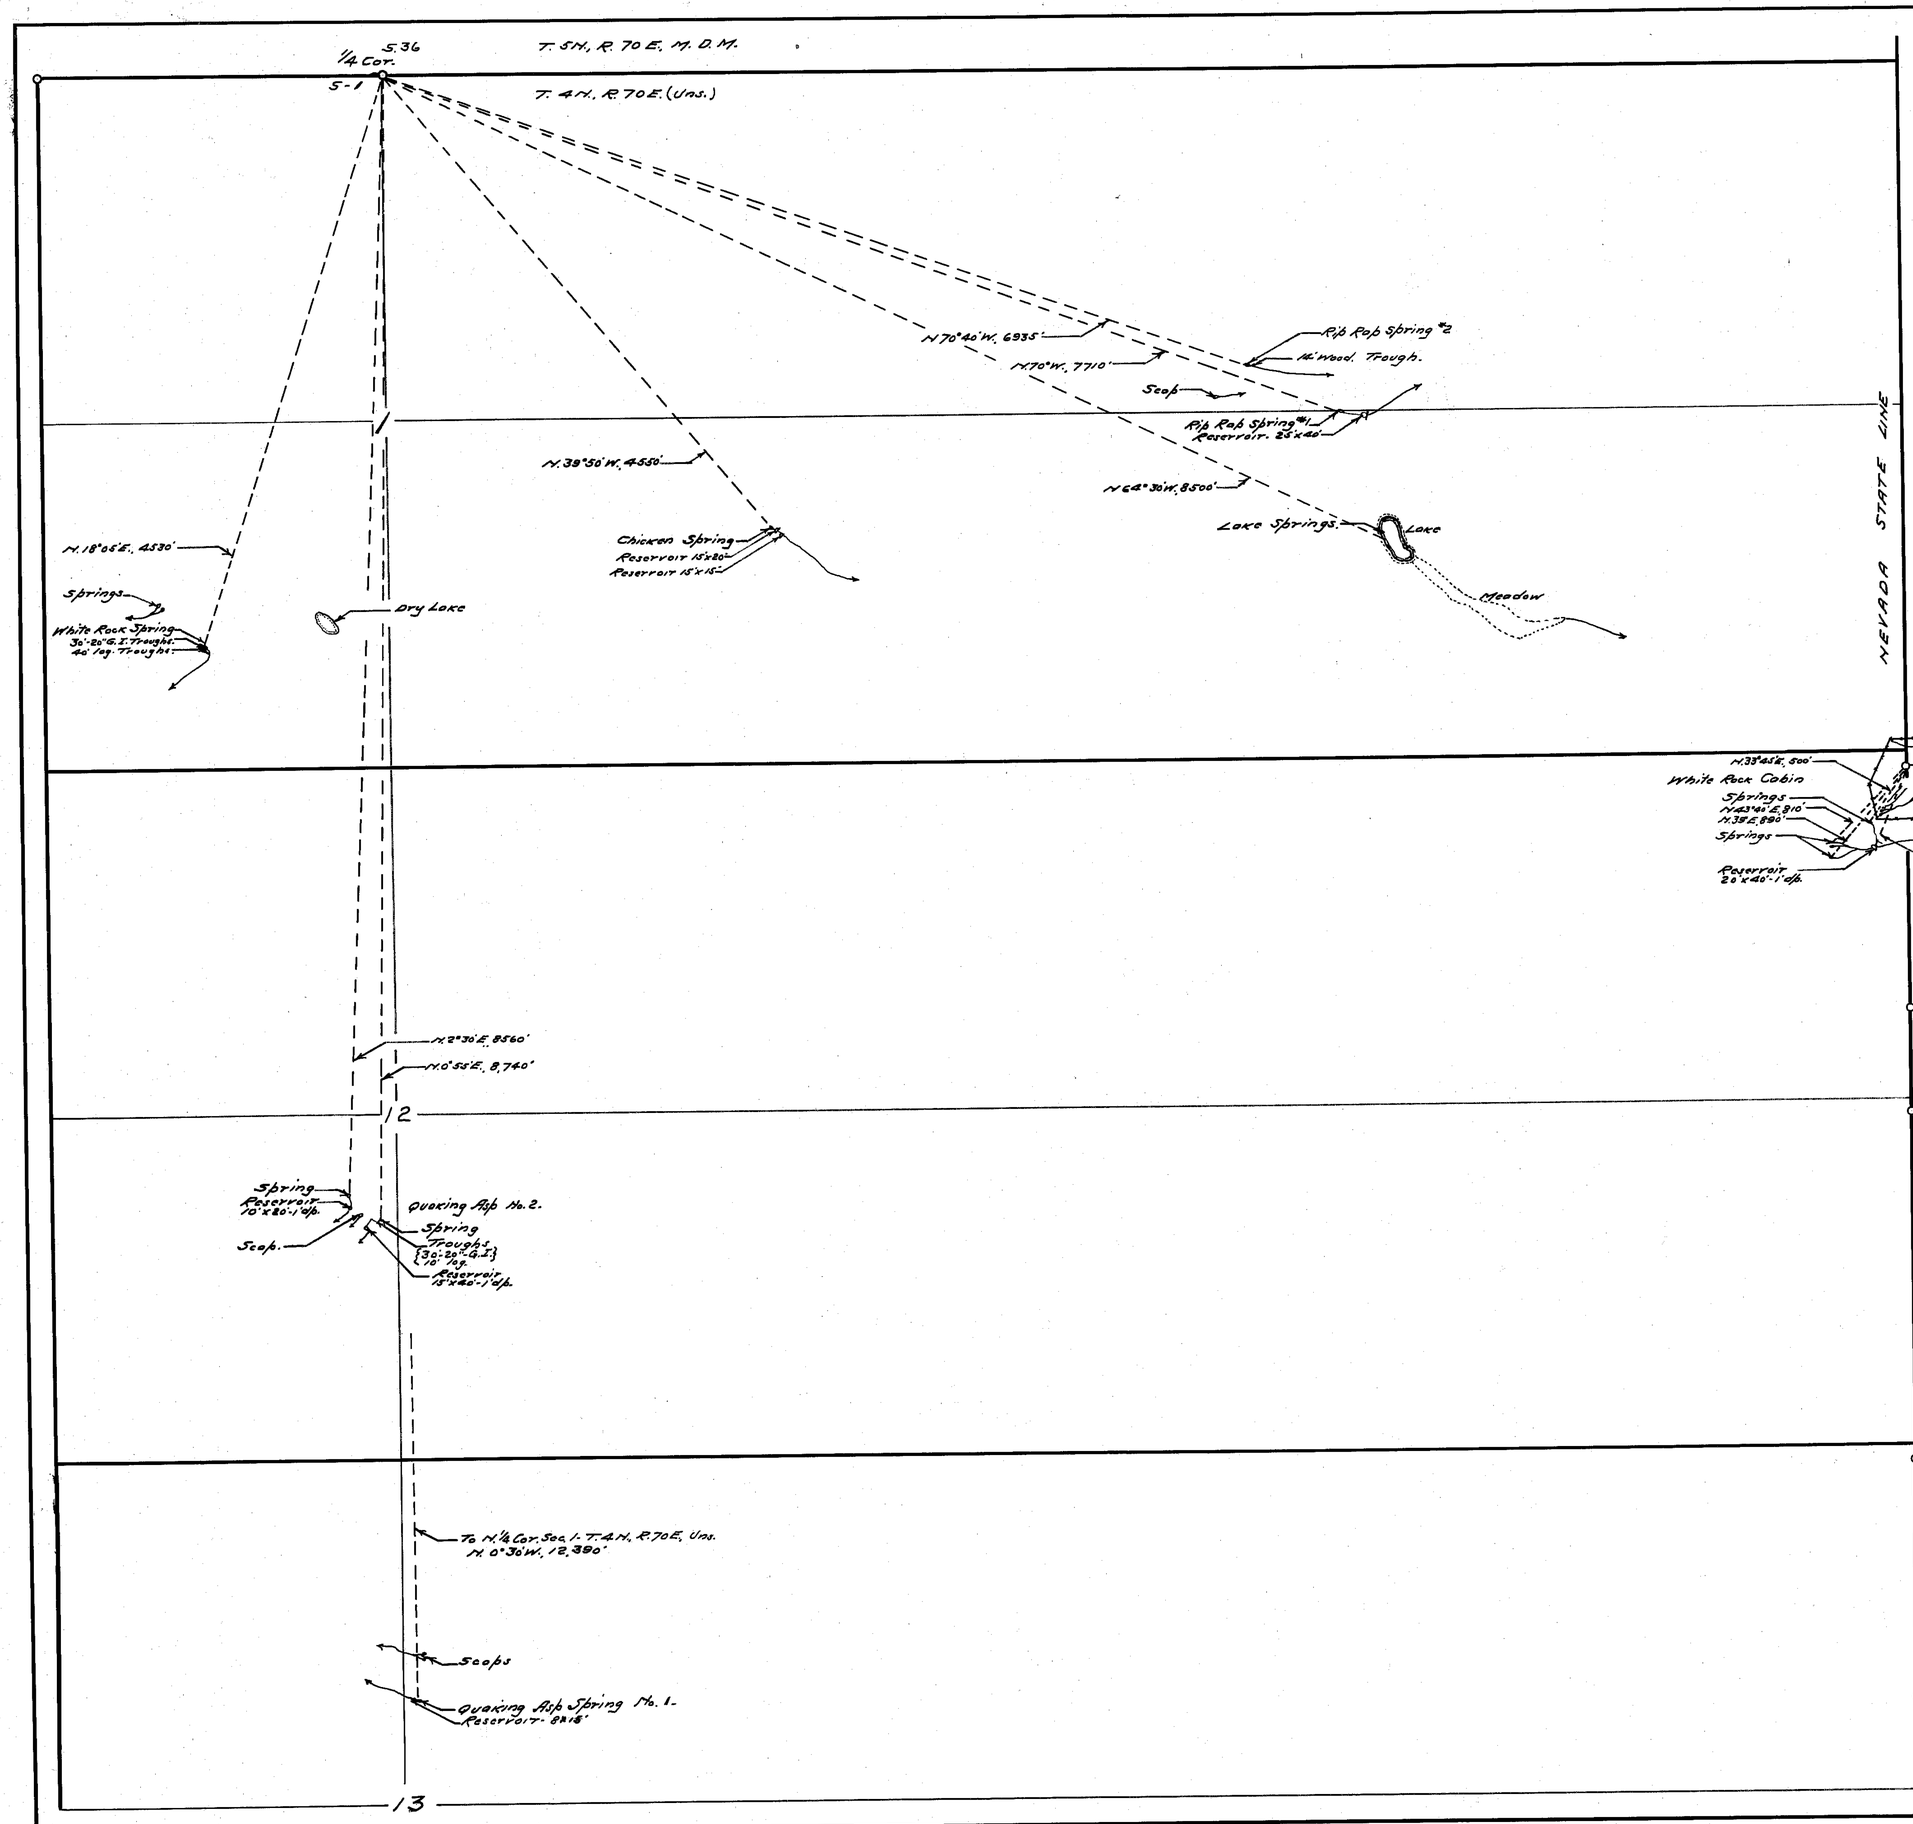

STATE OF NEVADA } ss.
County of White Pine }

F. W. Millard, being first duly sworn, deposes and says that the above map is a true and accurate plot of the stock-watering works of the MURRAY SHEEP Co. as taken from the field notes of a survey made by me, completed on the 18th day of July, 1927.

That such survey was made at the instance of the MURRAY SHEEP Co; that the map represents the works described in the Proofs of Appropriation, together with the location of streams and ditches in the immediate vicinity.

F. W. Millard
Surveyor.

Subscribed and sworn to before me this 15th day of August, 1927.

Gladys McKeeman
Notary Public in & for White Pine County, Nevada.

FILED
Oct. 11 1927
STATE ENGINEER'S OFFICE

MAP
SHOWING SPRINGS
OF THE
MURRAY SHEEP Co.
Surveyed July 15-18-1927.
by Ed. Millard & Son.
Ely, Nevada.

8/14/27.

02117 TO 02124 INC.