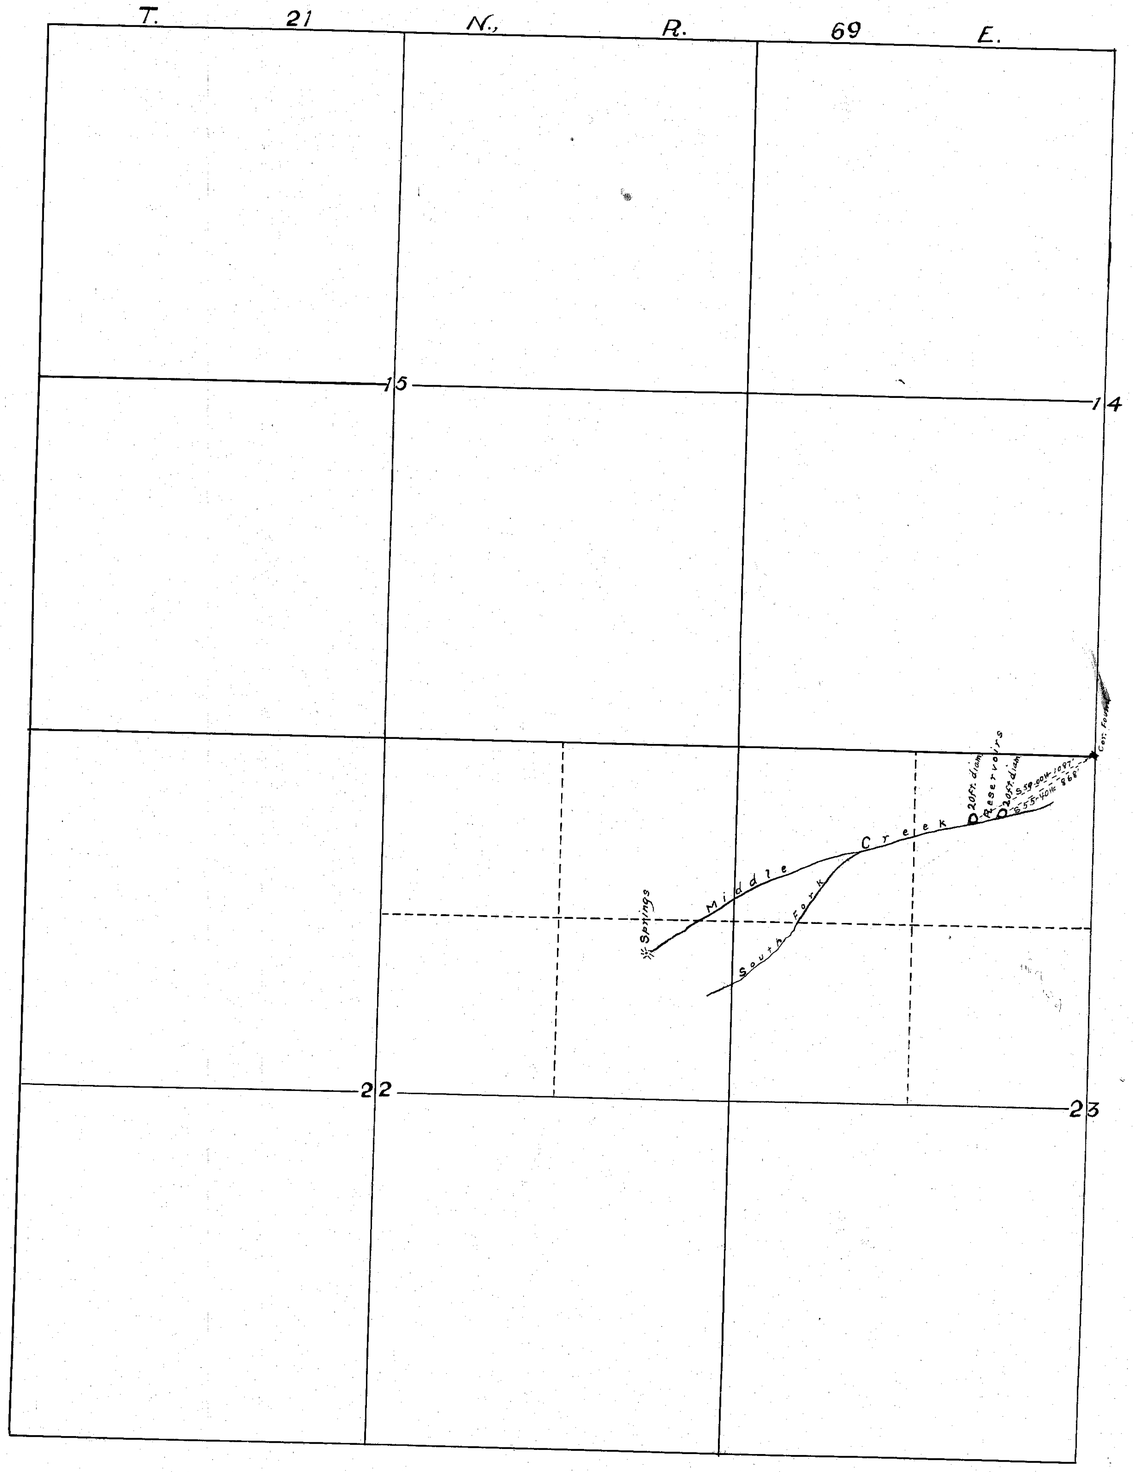

State of Nevada
County of White Pine } ss.

I, Geo. T. Saxton, being first duly sworn, depose and say that the above map is a true and accurate plat of Middle Creek Springs as taken from the field notes of a survey made by me July 8th 1927 and at the instance of John W. Henriod.

Geo. T. Saxton
Surveyor.

Subscribed and sworn to before me this 1st day of September 1927.

Notary Public in and for White Pine County, Nev.

MAP
of
MIDDLE CREEK SPRINGS
Appropriated by
JOHN W. HENRIOD, PARKER, NEV.
for
Stock Watering Purposes
Scale: 600ft. = 1in.

FILED
Nov. 30 1927
STATE ENGINEER'S OFFICE

OFFICE
STATE ENGINEER
NOV 30 '27
RECEIVED
A.N.S.

02156