SEC.	SUBDIVISN	Tp	RANGE	Cultivated Acreage	Description of Culture	Date of First Culture
35	NW¼ NE¼	28 N	38 E	16.8	Pasture	
"	NE¼ NE¼	"	"	1.1	"	
"	SE¼ SE¼	"	"	6.0	Meadow	
"	SW¼ NE¼	"	"	32.5	"	
"	" "	"	"	6.6	Pasture	
"	NW¼ SE¼	"	"	2.17	"	
"	" "	"	"	38.4	Meadow	
"	SW¼ SE¼	"	"	18.4	"	
2	Lot 2	27 N	"	7.57	Pasture	
"	"	"	"	14.53	Meadow	

Total = 144.57

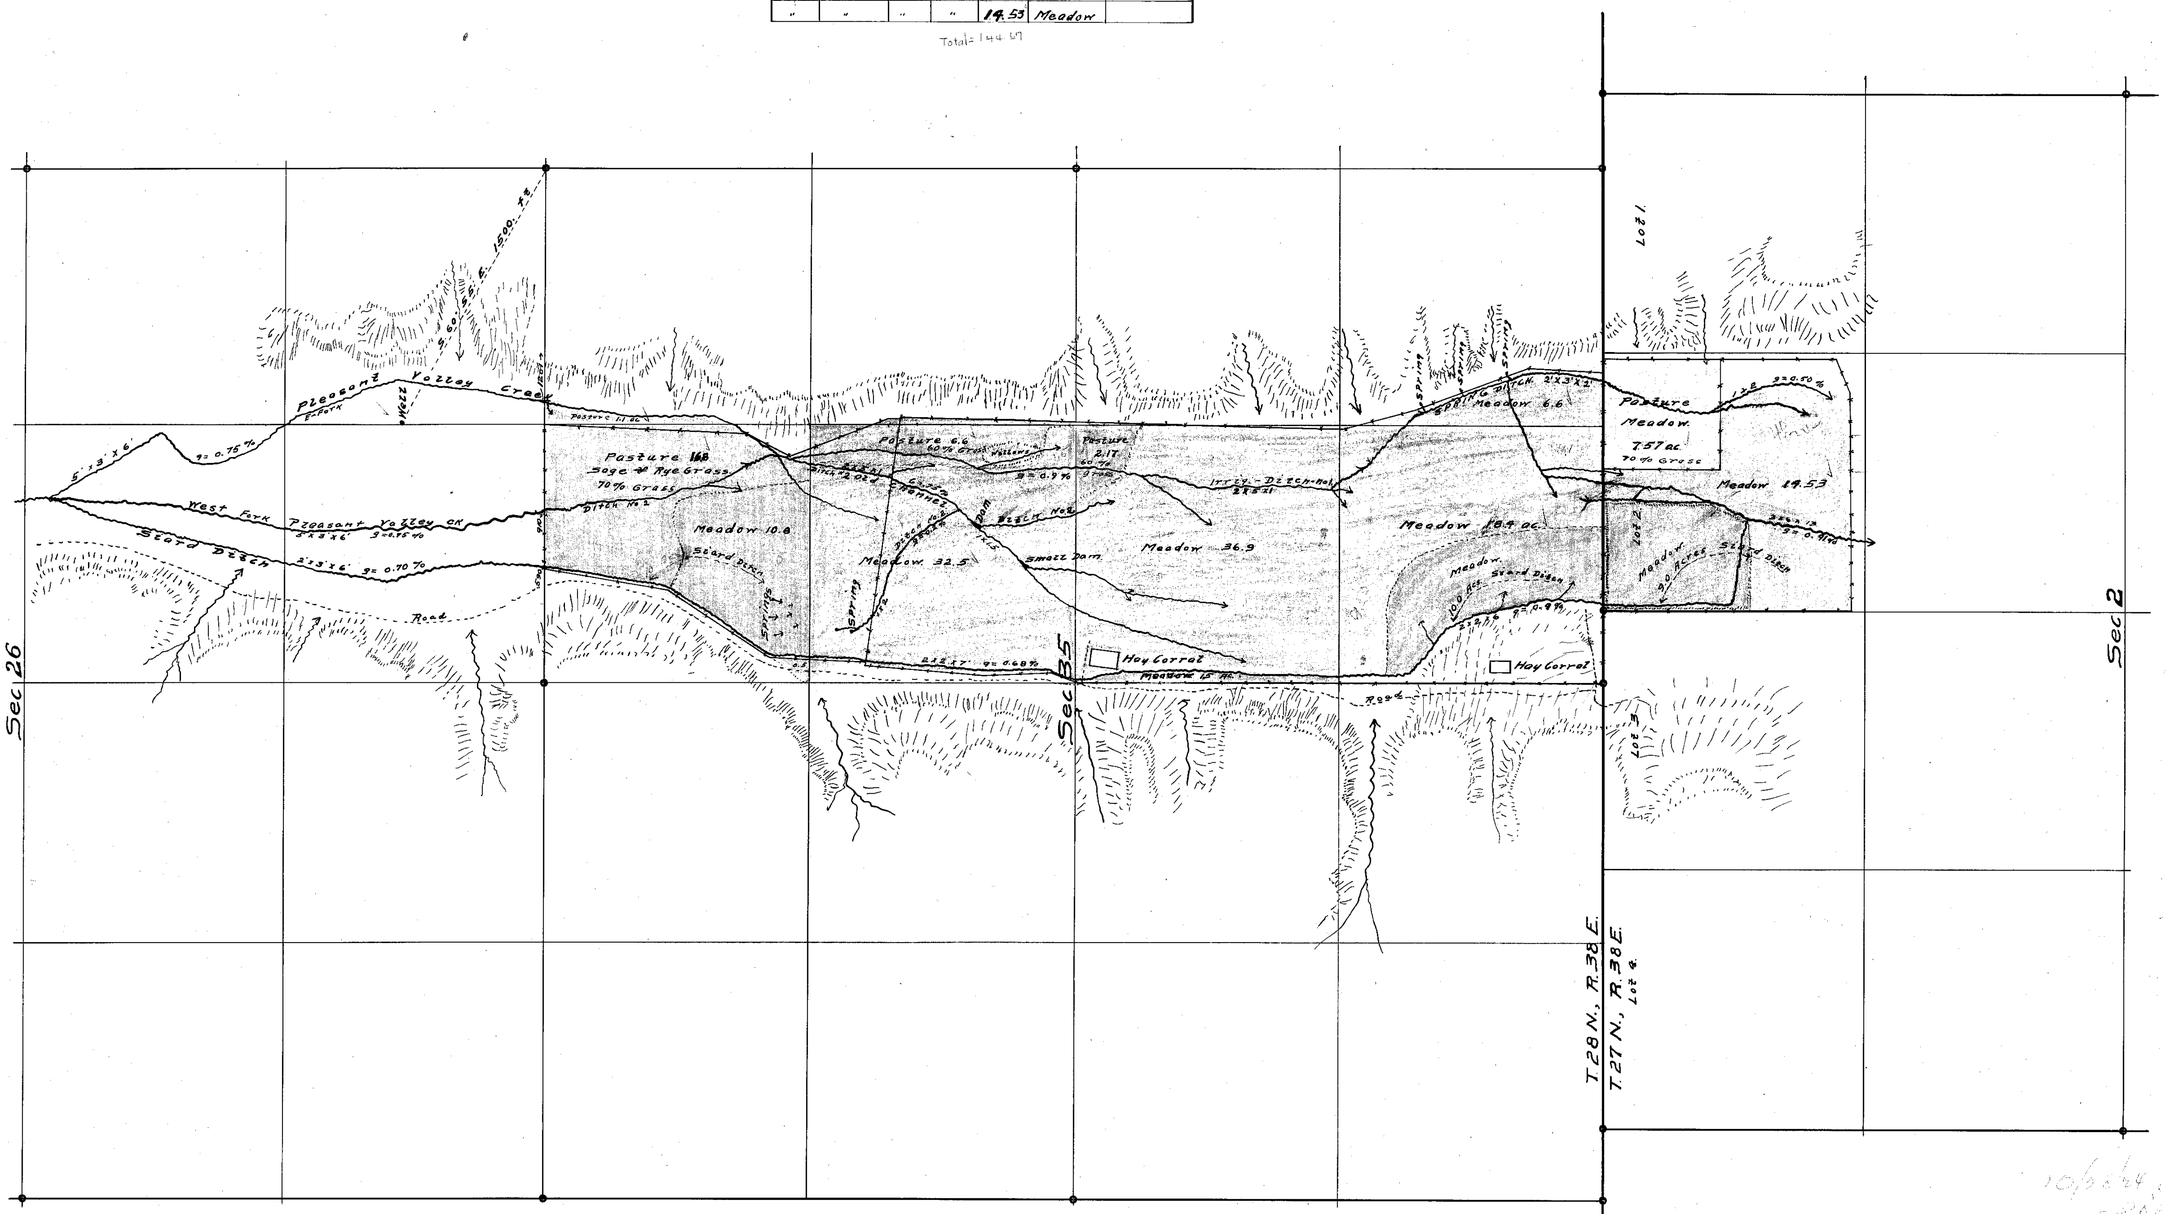

STATE OF NEVADA } S.S.
County of Humboldt

I, F.R. O'Leary, being first duly sworn, depose and say that the above map is a true and accurate plat of the irrigation works, as taken from the field notes of a survey made by me, completed on the 2nd day of August, 1924; that such survey was made at the instance of Blanche Siard; that the map represents the works described in her old vested right, together with the location of streams and ditches in the immediate vicinity. F.R. O'Leary
Surveyor

Subscribed and sworn to before me this, the 27th day of October 1924.
L.L. Gibson
Notary Public in and for Humboldt County, Nevada.

Scale 1 inch = 400 ft.

SYLVAIN SIARD ESTATE.

MAP SHOWING LANDS IRRIGATED FROM
PLEASANT VALLEY CREEK
SECS. 26 AND 35 T. 28 N, R. 38 E AND SEC. 2 T. 27 N, R. 38 E.
PERSHING COUNTY
NEVADA.

SCALE 1" 400'

F.R. O'Leary, C.E.

OFFICE STATE ENGINEER
DEC 22 27
RECEIVED A.M.S.

FILED
Jan. 17, 1927
STATE ENGINEER'S OFFICE

FILED
1927
STATE ENGINEER'S OFFICE

02158