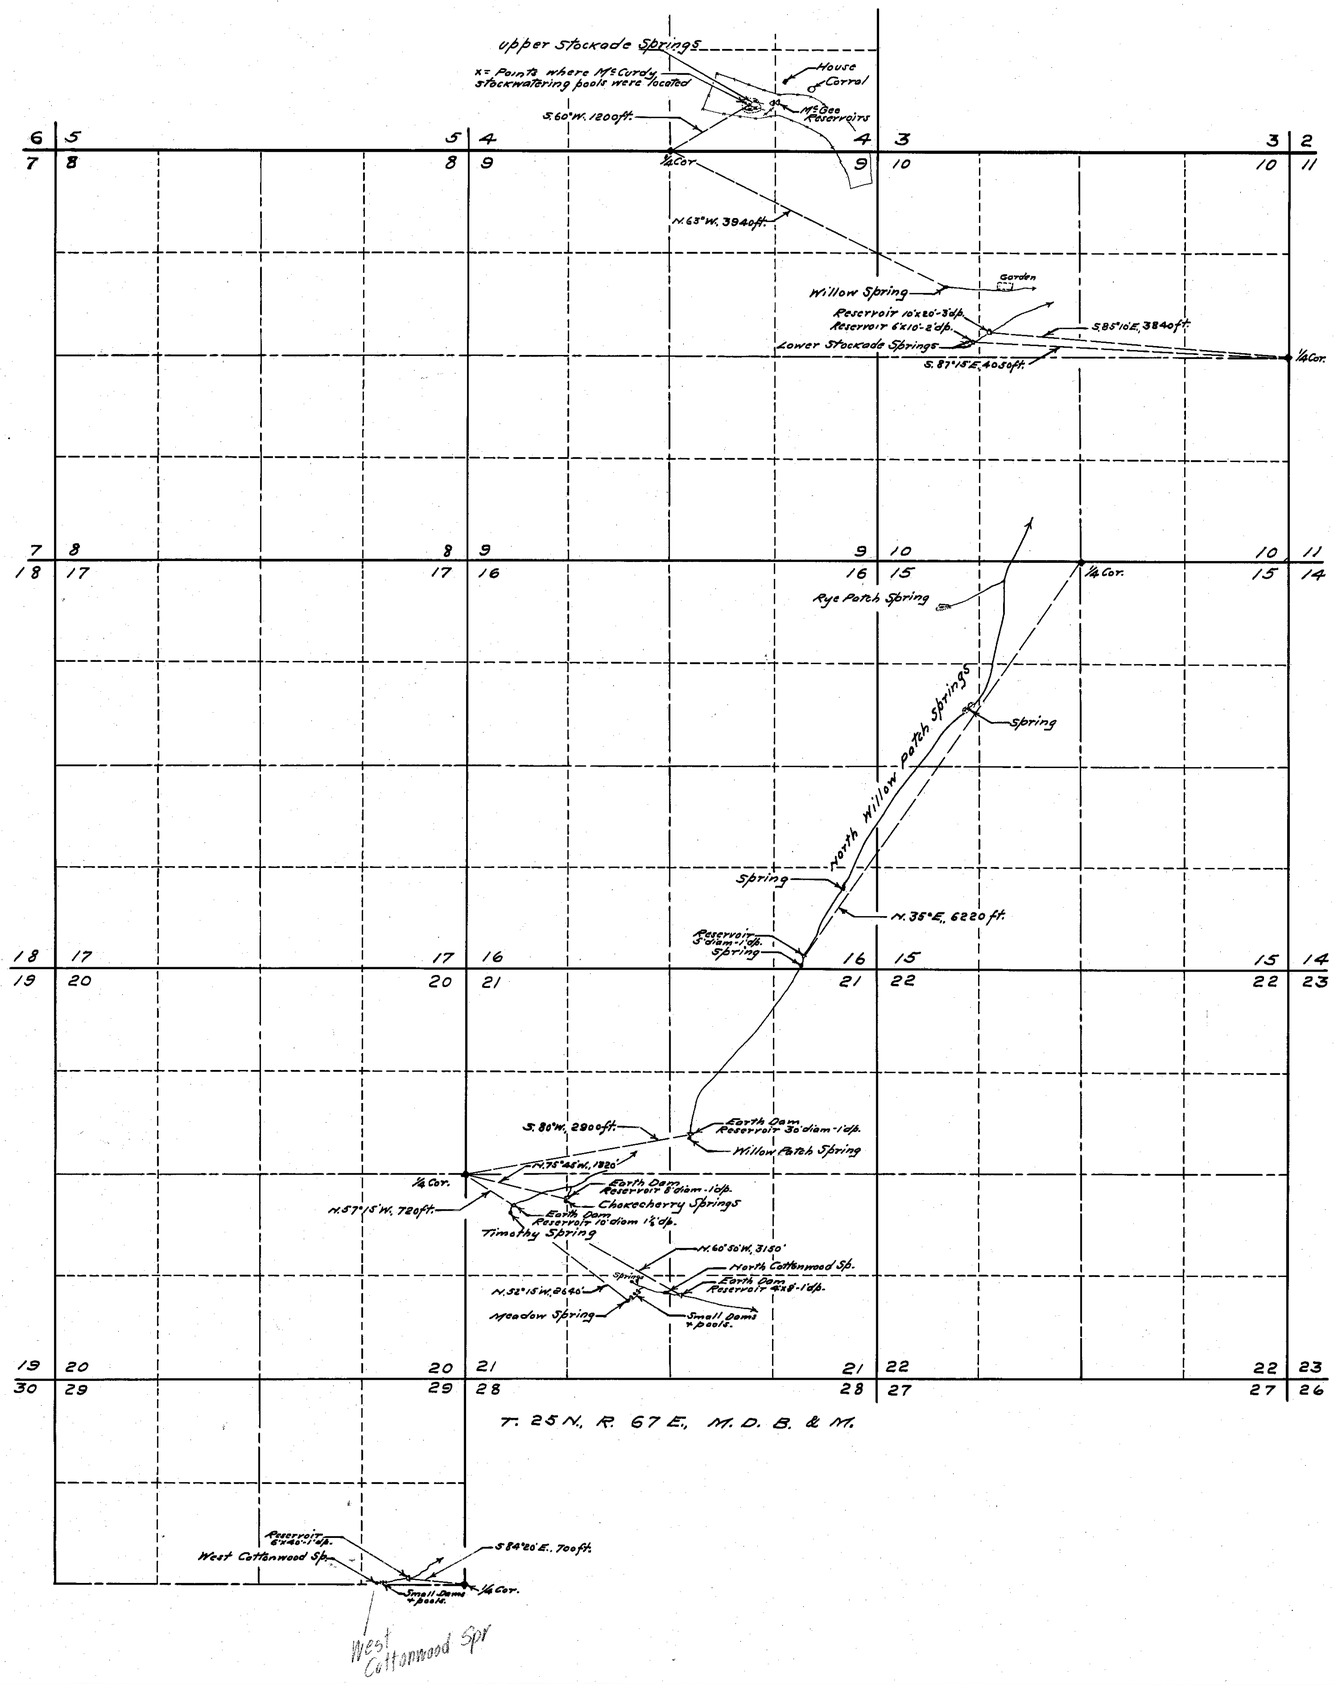

STATE OF NEVADA }
County of White Pine } SS.

I, F.W. Millard, being first duly sworn, depose and say that this map has been correctly drawn to the designated scale from field notes of a survey made by me between the 12th day of July and the 30th day of November, 1927, that it truly and correctly represents the location and extent of the works used to divert water from Upper and Lower Stockade Springs, Willow Spring, North Willow Patch Springs, Timothy, Meadow, Chokecherry, North & West Cottonwood Springs in White Pine County by William Sellas for stockwatering purposes; that the points of diversion, the locations and sizes of the diverting channels, the places and manner of uses, and the location and names of all other works or streams which are crossed by or connected with the said works, are fully and correctly designated thereon.

F.W. Millard
State Water Right Surveyor.

Subscribed and sworn to before me this 22nd day of December, 1927.

Gladys M. Kerman
Notary Public in and for White Pine County, Nevada.

0 500 1000 1500 2000 2500 3000 3500 4000
Scale 1-in = 1000 ft.

FILED
Jan. 13, 1928
STATE ENGINEER

OFFICE
STATE ENGINEER
JAN 13 '28
RECEIVED
ANS.

MAP
TO ACCOMPANY PROOFS OF APPROPRIATION FOR STOCKWATERING BY WILLIAM SELLAS
FROM NUMEROUS CREEKS AND SPRINGS

Surveyed by Ed Millard & Son-
Ely, Nevada. 12/21/27

02159 TO 02164 INCL.