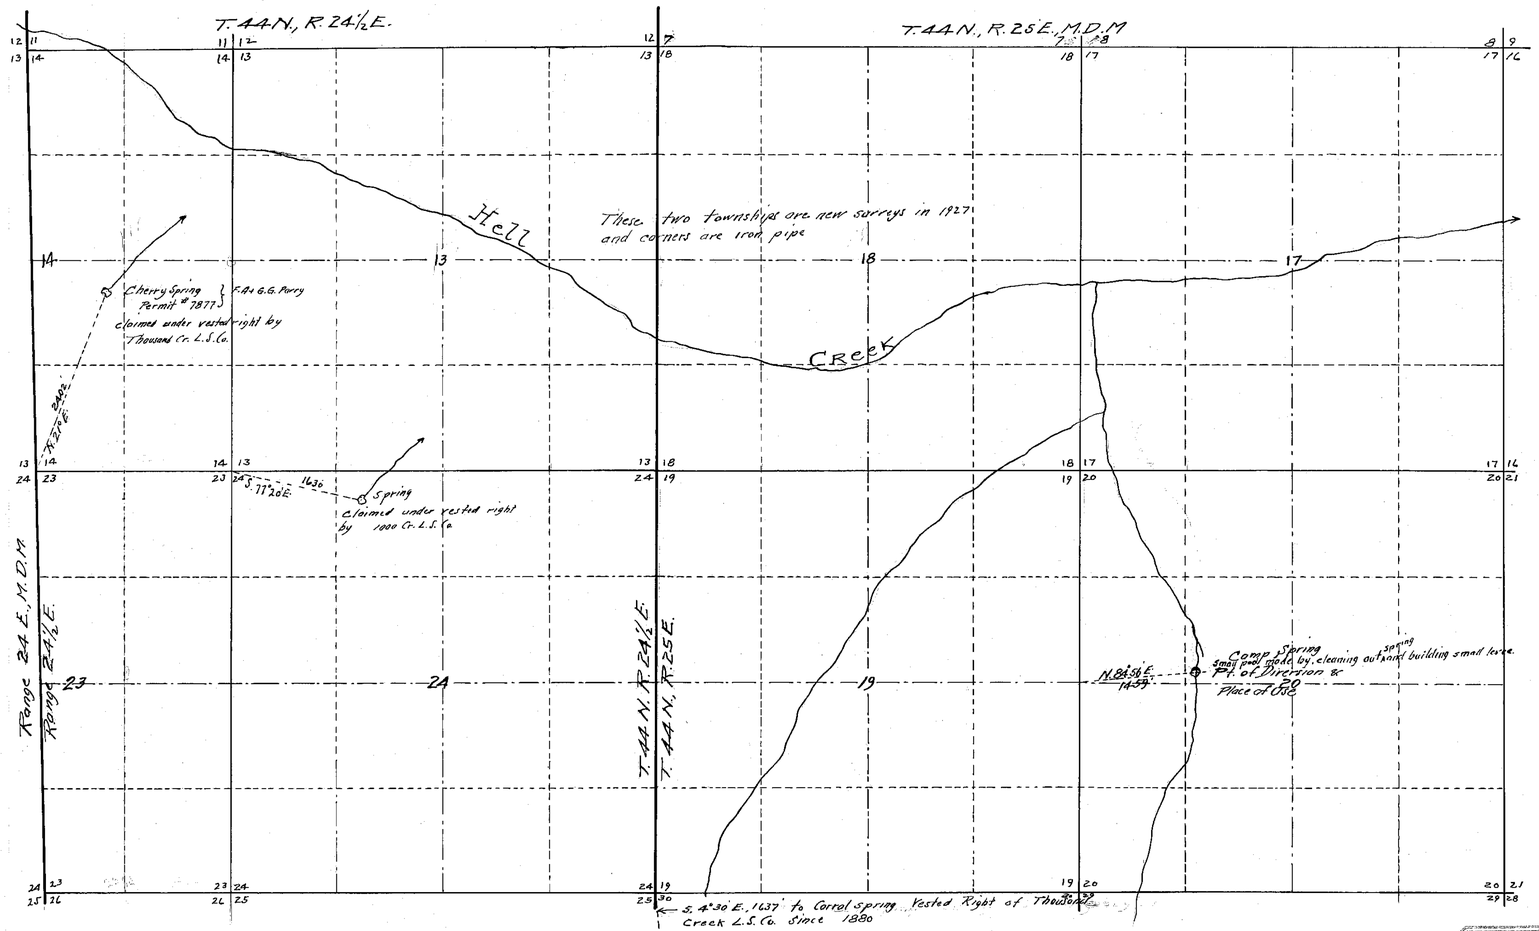

State of Nevada }
County of Humboldt } ss

I, H.H. Sheldon, being first duly sworn, depose and say that this map, consisting of one sheet, has been correctly drawn to the designated scale from field notes of a survey made by me on the 13th day of October, 1927; that it truly and correctly represents the location and extent of the works used to divert water from Camp Spring, Humboldt County, by Thousand Creek Livestock Company for stock-watering purposes; that the point of diversion, the place and manner of use and the location and names of all other works or streams which are crossed by or connected with the said works are fully and correctly designated thereon.

H.H. Sheldon
State Water Right Surveyor.

Subscribed and sworn to before me this 13 day of December, 1927

C.D. Mackay,
Notary Public in and for Humboldt County, Nevada

FILED
Jan. 4, 1928
STATE ENGINEER'S OFFICE

OFFICE STATE ENGINEER
JAN 4 '28
RECEIVED
A.N.G.

SCALE 1" = 1000'

MAP TO ACCOMPANY PROOF OF APPROPIATION FOR STOCKWATERING BY THOUSAND CREEK L.S. CO FROM CAMP SPRING

02168