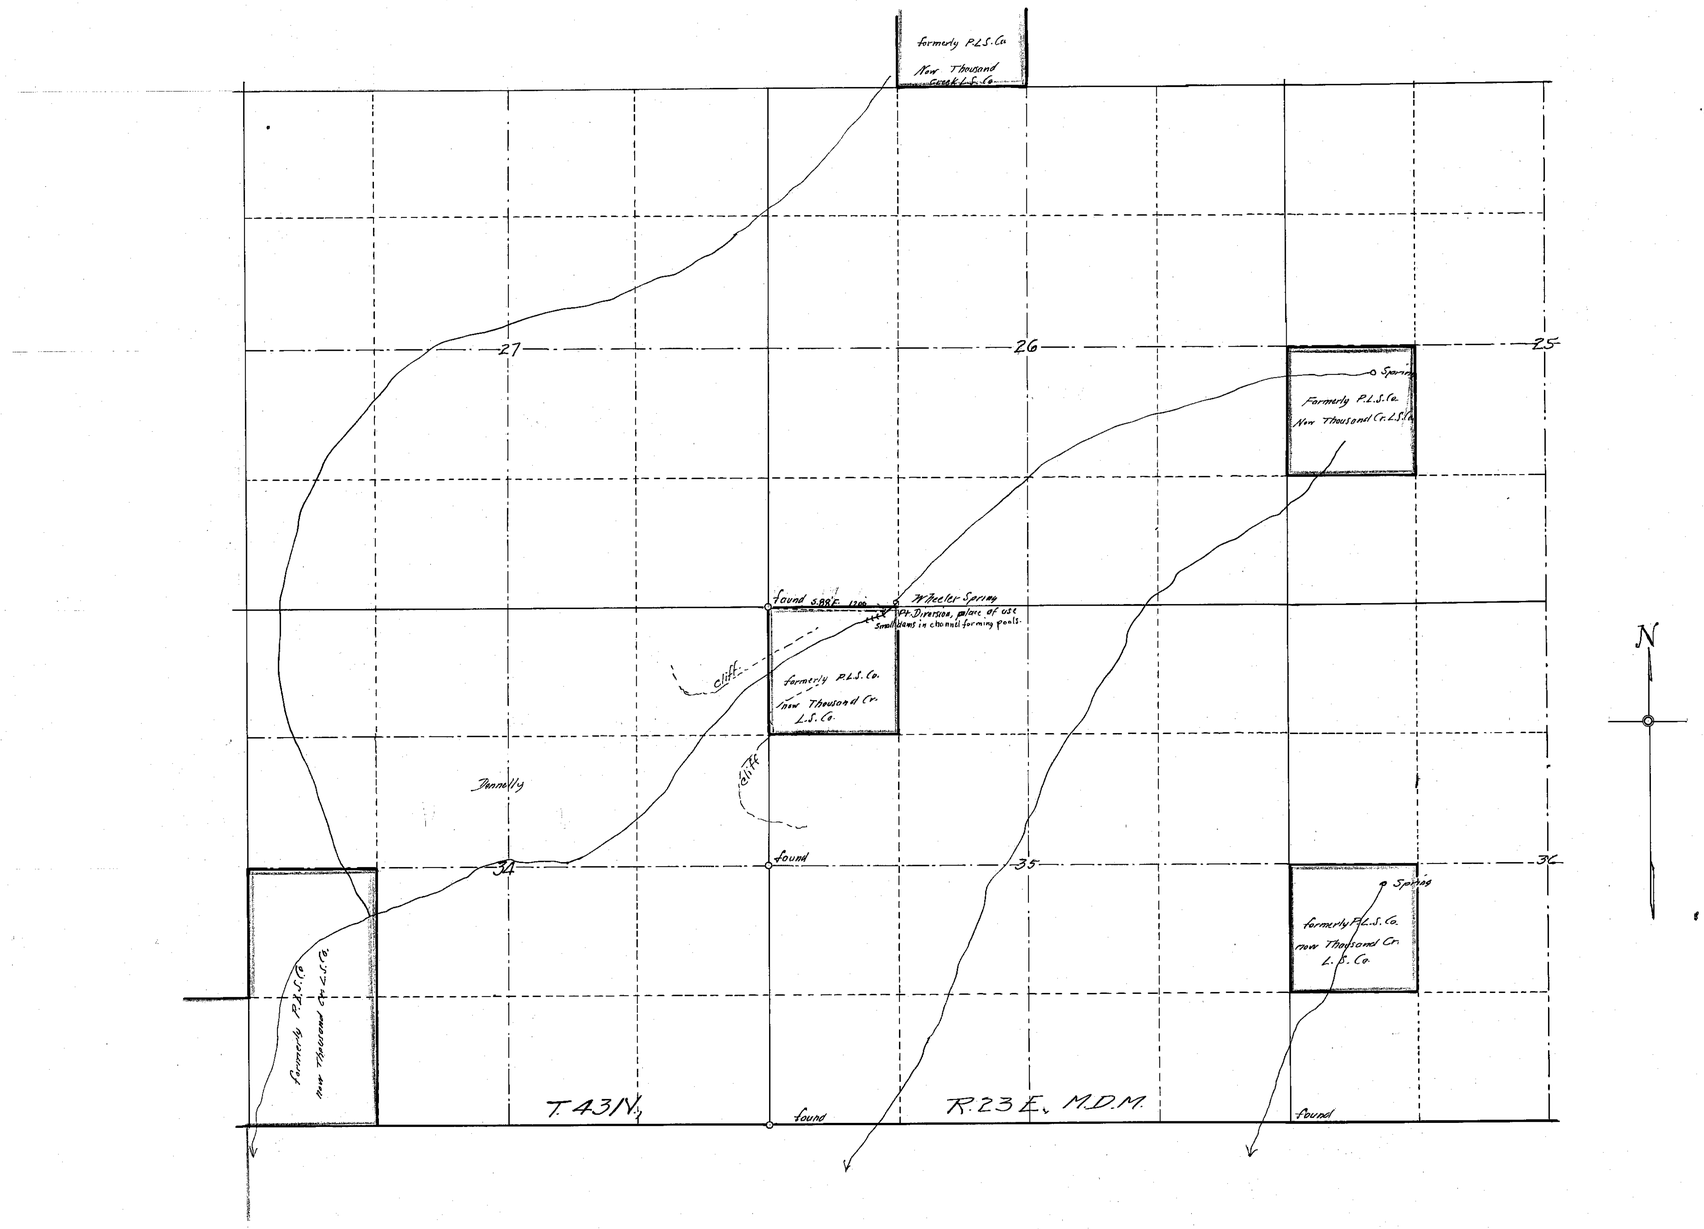

State of Nevada
County of Humboldt } ss

I, H. H. Sheldon, being first duly sworn, depose and say that this map, consisting of one sheet, has been correctly drawn to the designated scale from field notes of a survey made by me on the 26th day of September, 1927; that it truly and correctly represents the loc- and extent of the works used to divert water from Wheeler Creek, in Washoe County, by Thousand Creek Livestock Co. for stockwatering purposes; that the point of diversion, the location and size of the diverting conduit, the place and manner of use and the location and names of all other works or streams which are crossed by or connected with the said works, are fully and correctly designated thereon.

H. H. Sheldon
State Water Right Surveyor.

Subscribed and sworn to before me this 13 day of December, 1927

C. D. Mackay.
Notary Public in and for Humboldt County, Nevada.

FILED
Jan. 4, 1928
STATE ENGINEER'S OFFICE

OFFICE STATE ENGINEER
JAN 4 '28
RECEIVED
ANS.

Scale 1" = 800'

MAP TO ACCOMPANY
PROOF OF APPROPIATION
FOR
STOCKWATERING
BY
THOUSAND CREEK LIVESTOCK CO.
FROM
WHEELER CREEK

02169