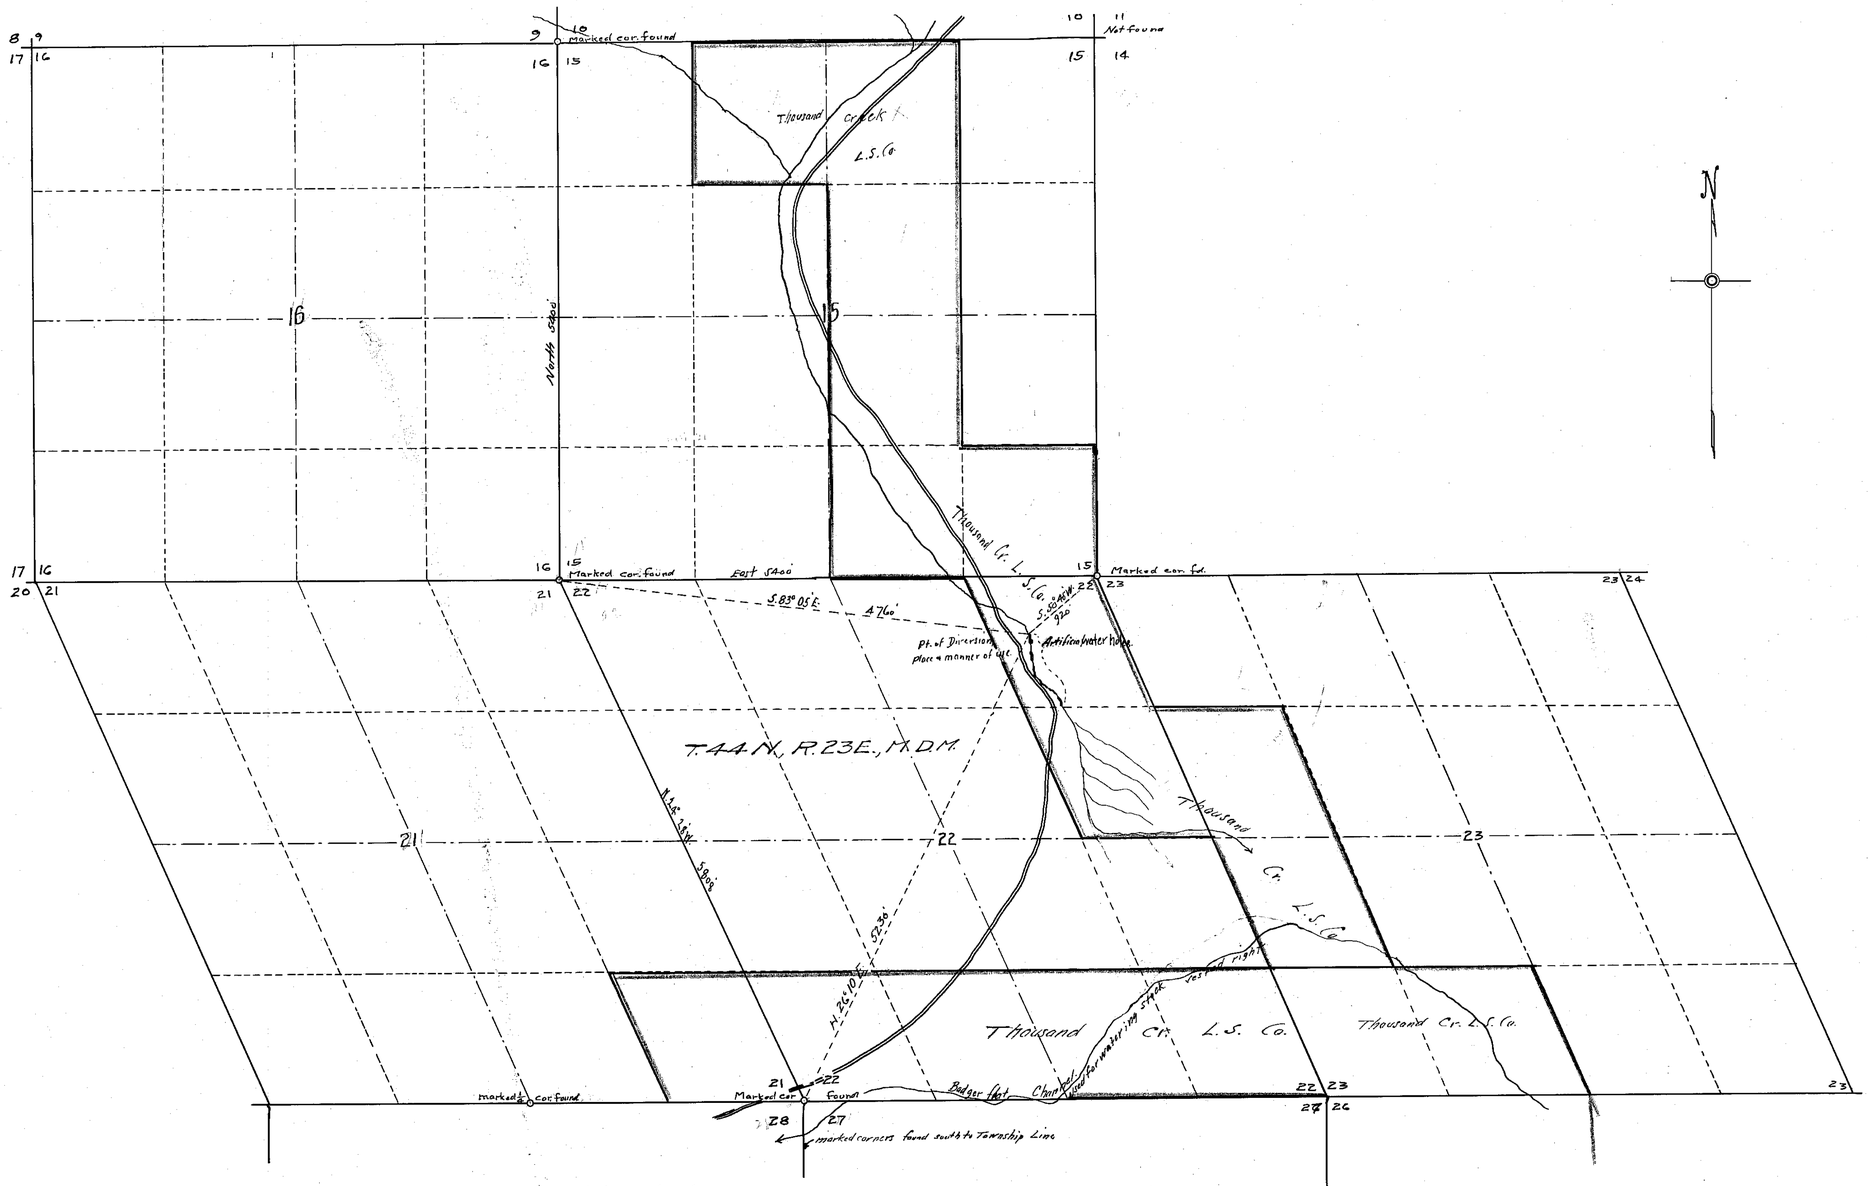

State of Nevada }
County of Humboldt } ss

I, H. H. Sheldon, being first duly sworn, depose and say that this map, consisting of one sheet, has been correctly drawn to the designated scale from field notes of a survey made by me between the 5th and 16 days of October 1927; that it truly and correctly represents the location and extent of the works used to divert water from Post camp water holes, in Humboldt County by Thousand Creek Livestock Company for stockwatering purposes; that the point of diversion, the place and manner of use and the location and names of all other works or streams which are crossed by or connected with the said works, are fully and correctly designated thereon.

H. H. Sheldon
State Water Right Surveyor.

Subscribed and sworn to before me this 13 day of December, 1927

C. D. Mackay
Notary Public in and for Humboldt County, Nevada.

FILED Jan. 4, 1928 STATE ENGINEER'S OFFICE

OFFICE STATE ENGINEER JAN 4 '28 RECEIVED ANS.

Scale 1" = 800'

MAP TO ACCOMPANY PROOF OF APPROPIATION FOR STOCKWATERING BY THOUSAND CREEK L.S.Co. AT POST CAMP

02170