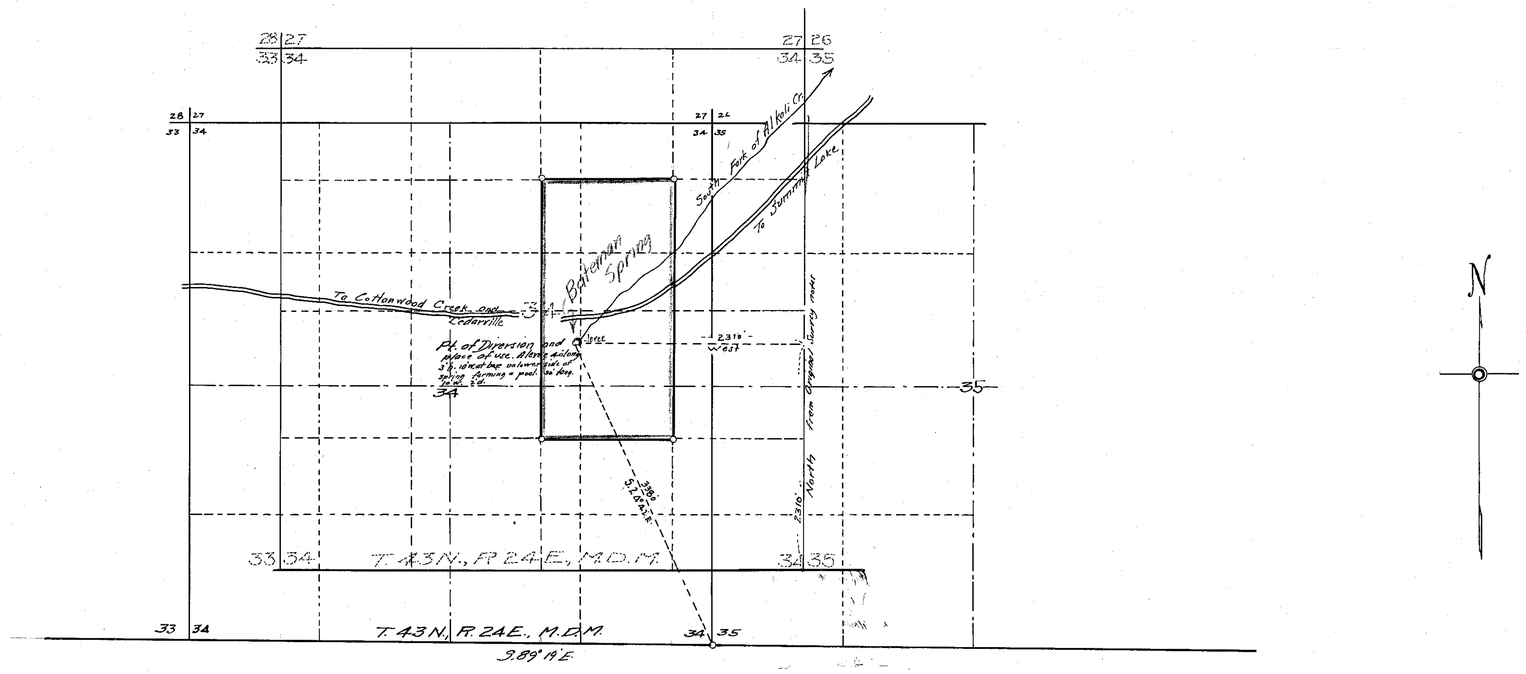

State of Nevada }
County of Humboldt } ss

I, H.H. Sheldon, being first duly sworn, depose and say that this map, consisting of one sheet, has been correctly drawn to the designated scale from the field notes of a survey made by me on the 23rd day of September 1927; that it truly and correctly represents the location and extent of the works used to divert water from Bateman Spring, in Humboldt County by Thousand Creek Livestock Company for stockwatering purposes; that the point of diversion, the location of works, the place and manner of use and the location and names of all other works or streams which are crossed by or connected with the said works are fully and correctly designated thereon.

H.H. Sheldon
State Water Right Surveyor.

Subscribed and sworn to before me this 13 day of December, 1927

C.D. Mackay
Notary Public in and for Humboldt County, Nevada.

FILED
Jan. 4, 1928
STATE ENGINEER'S OFFICE

OFFICE STATE ENGINEER
JAN 4 1928
RECEIVED
A.N.S.

Scale 1" = 800'

MAP TO ACCOMPANY
PROOF OF APPROPIATION
FOR
STOCKWATERING
BY
THOUSAND CREEK L.S. CO
FROM
BATEMAN SPRING

02172