SECTION	SUBDIVISION	T. N.	R. E.	ACREAGE	KIND OF CULTURE	DATE OF FIRST CULTURE
S 26	SE¼ OF SW¼	34	58	4.25	RYE	
"	" " "	"	"	0.10	GARDEN	
"	SW¼ " SW¼	"	"	17.35	RYE	
"	NW¼ " SW¼	"	"	3.25	RYE	
	TOTAL			26.95		

RECEIVED FEB 23 1928 STATE ENGINEER'S OFFICE

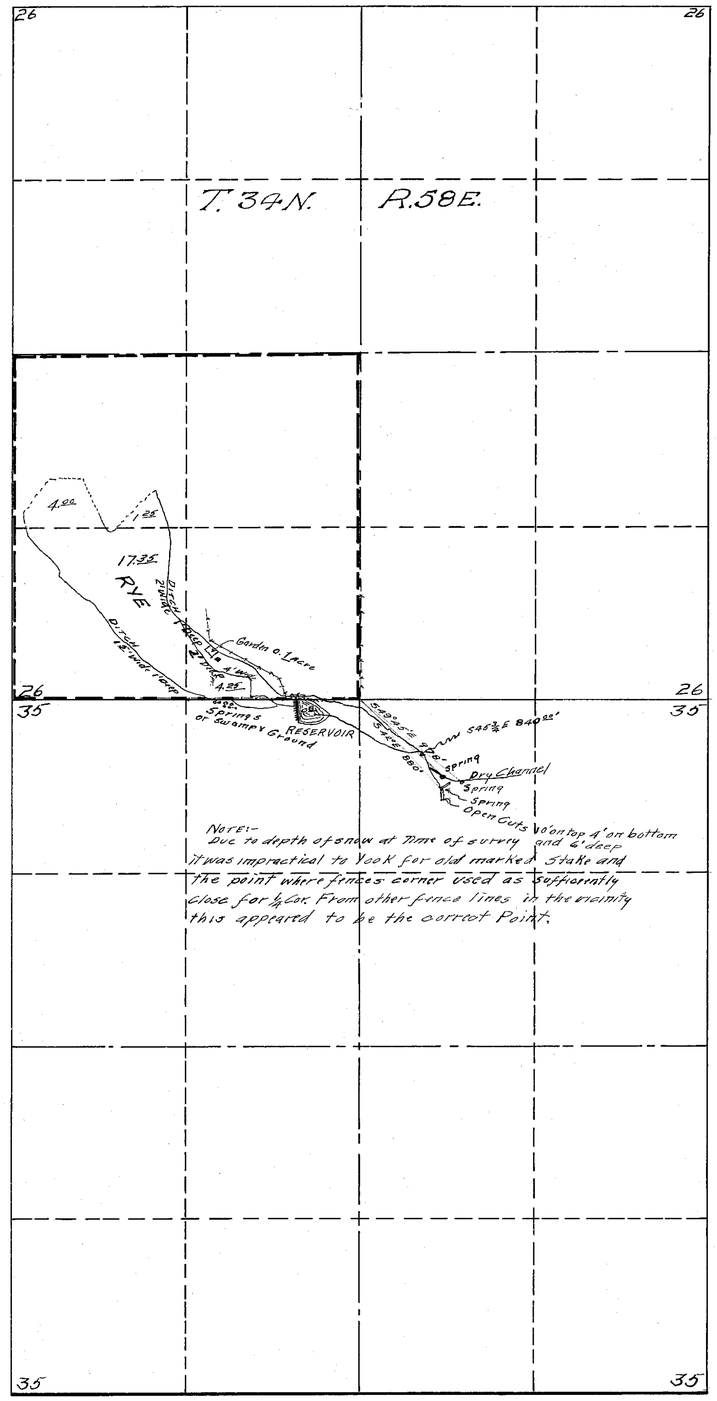

N

STATE OF NEVADA } SS.
COUNTY OF ELKO }

I, W. H. SETTELMEYER, being first duly sworn, depose and say that this map has been correctly drawn to the designated scale from field notes of a survey made by me on the 26th day of December 1927; that it truly and correctly represents the location and extent of the works used to divert water from springs, in ELKO COUNTY by THE HANKINS-BELLINGER COMPANY, for irrigation purposes. That all other works or streams which are crossed by or connected with said works, and the boundary, area and kind of culture of lands irrigated, are correctly shown and designated thereon.

W. H. Settelmeyer
State Water Right Surveyor

Subscribed and sworn to before me this 6th day of January 1928

Notary Public in and for Elko Co, Nevada

50 300 600 1200 1800 2400 FT.

MAP
TO ACCOMPANY PROOF OF APPROPRIATION FOR IRRIGATION BY THE HANKINS-BELLINGER COMPANY FROM UN-NAMED SPRINGS

FILED Feb. 5 1928 STATE ENGINEER'S OFFICE

02181