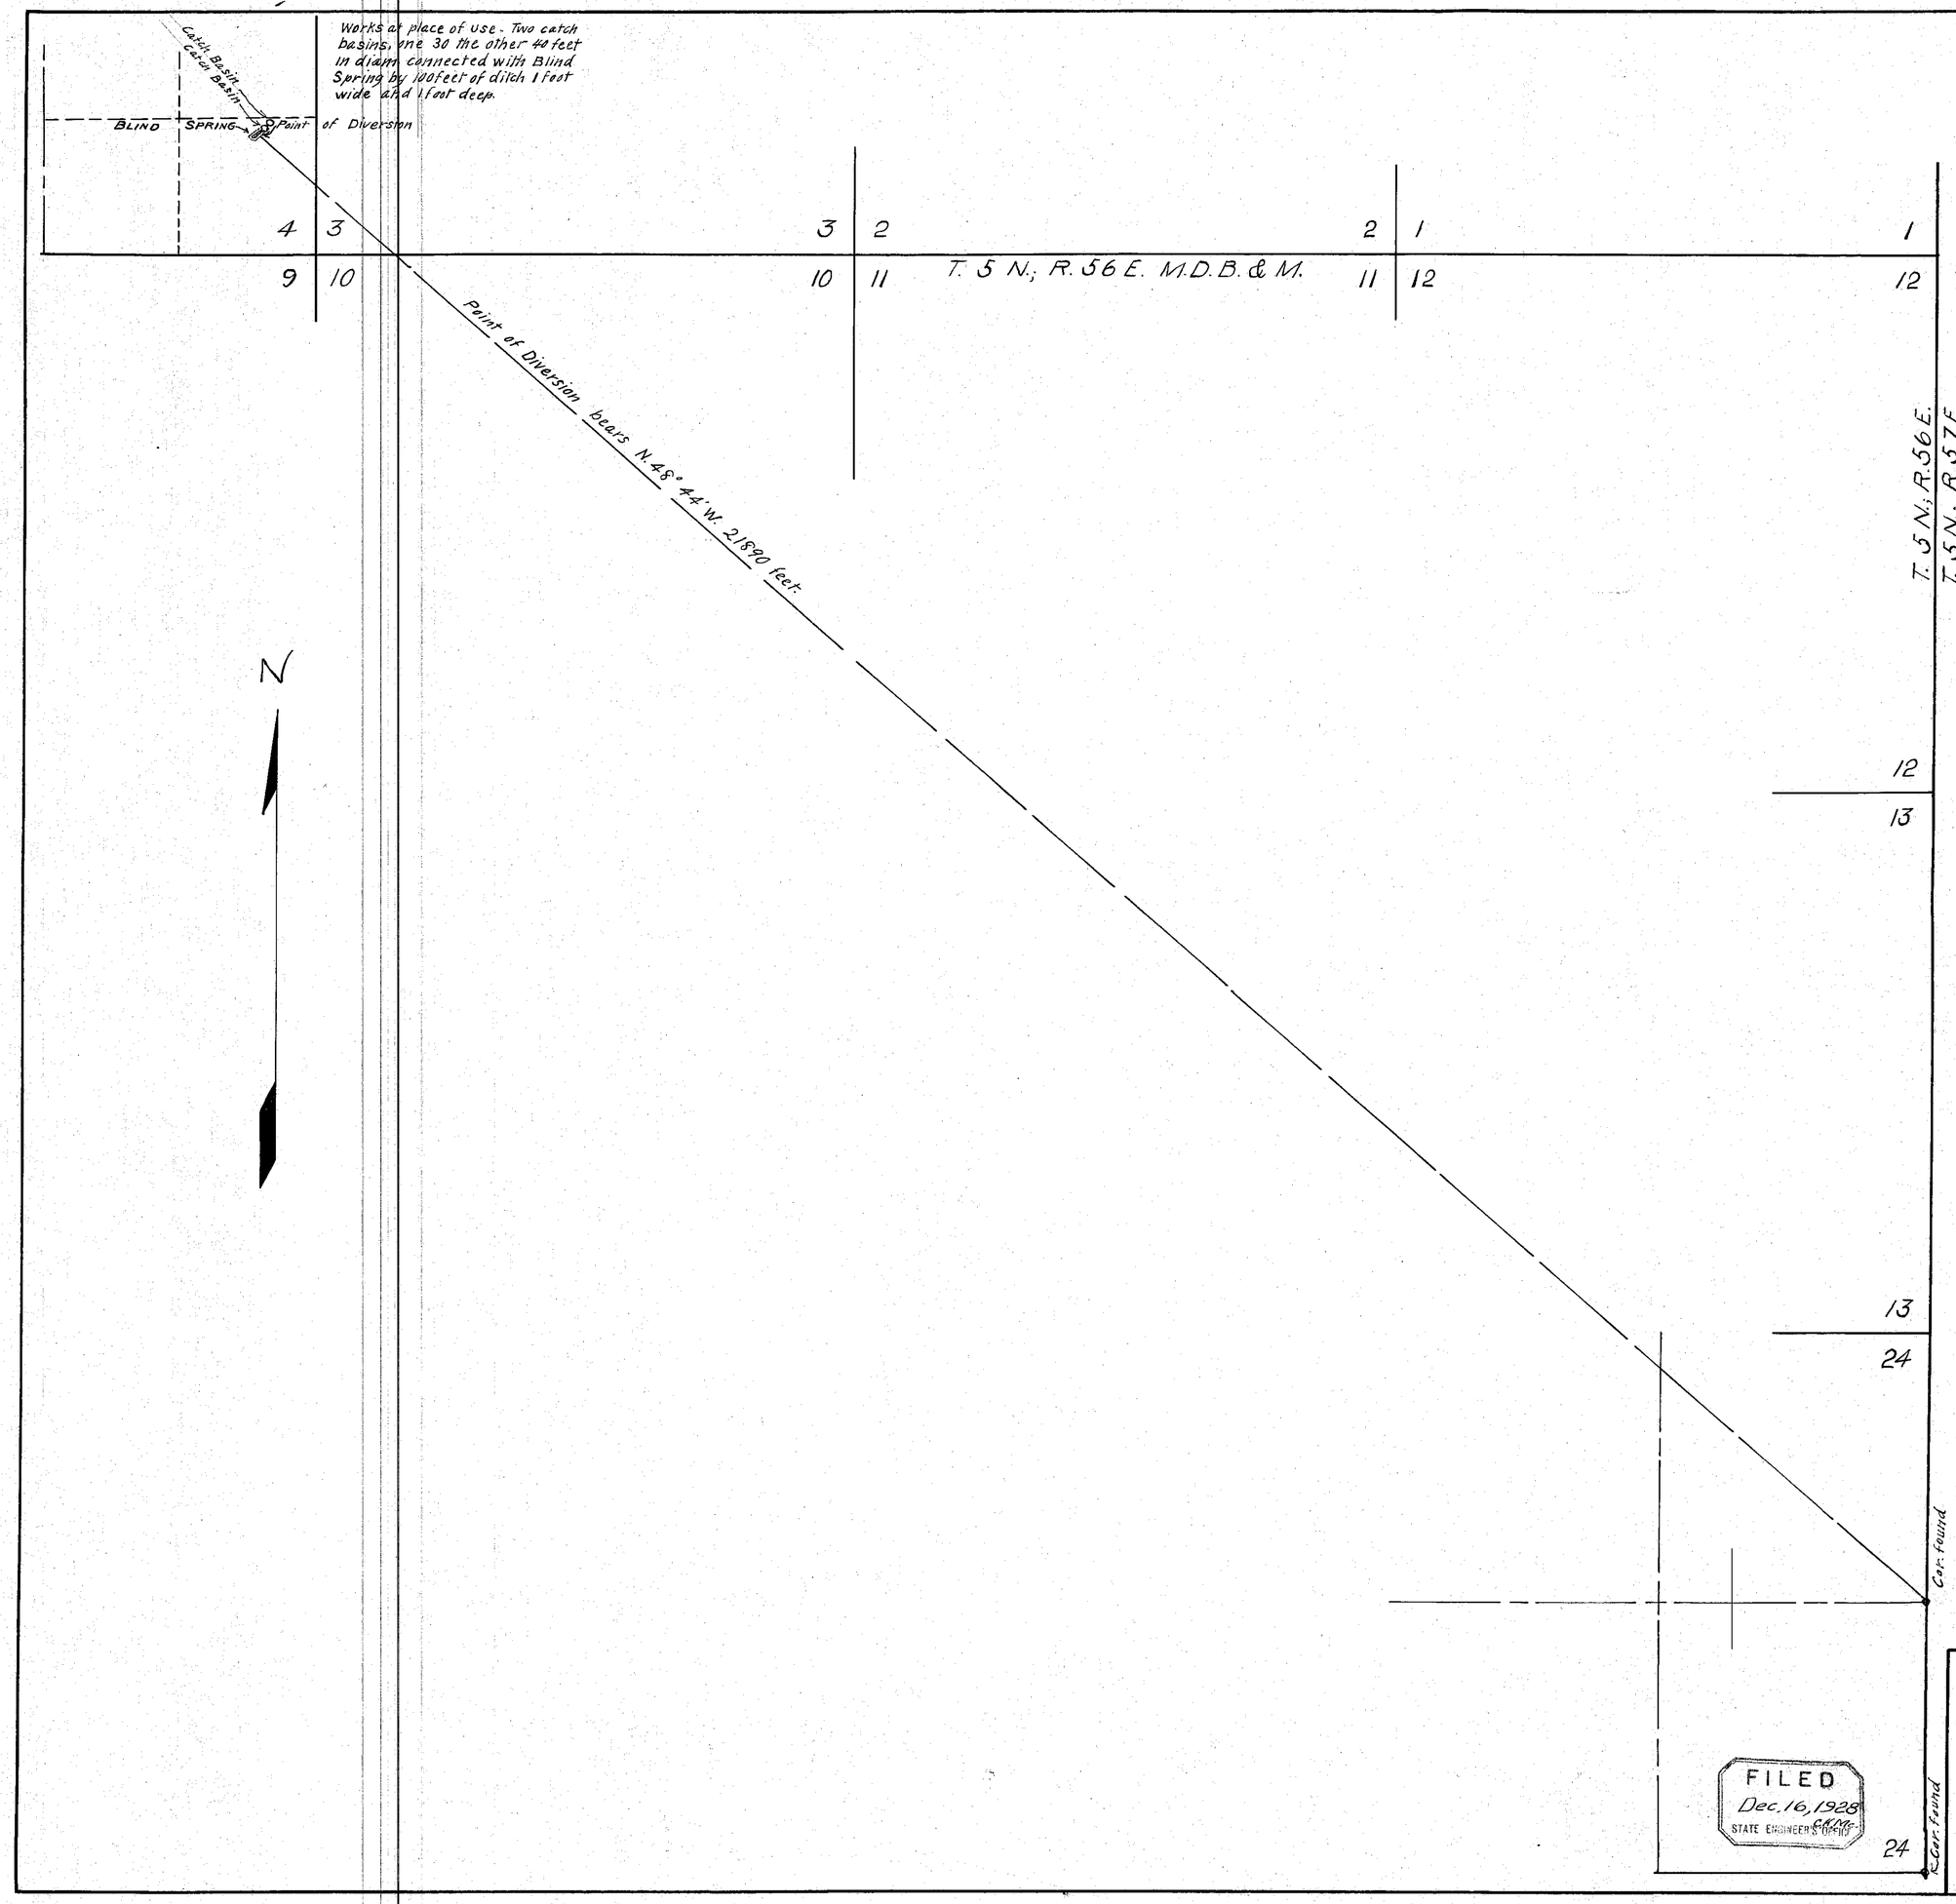

STATE OF NEVADA
COUNTY OF WHITE PINE } S.S.

I, G. T. Saxton, being first duly sworn depose and say that this map, consisting of one sheet, has been correctly drawn to the designated scale from field notes of a survey made by me between the 21st and 30th days of Nov. 1928. That it truly and correctly represents the location and extent of the works used to divert water from Blind Spring in Nye County by Bordoli Bro's. for stockwatering purposes. That the point of diversion, the location and size of the diverting channel, the place and manner of use, and the location and names of all other works or streams which are crossed by, or connected with the said works, are fully and correctly designated thereon.

Geo. T. Saxton
STATE WATER RIGHT SURVEYOR

Subscribed and sworn to before me this 12th day of December 1928.

Gladys McKernan
NOTARY PUBLIC IN AND FOR WHITE PINE COUNTY, NEVADA.

SCALE: 1 IN. = 800 FT.

0 200 400 600 800 1000 2000 3000 4000 Feet

FILED
Dec. 16, 1928
STATE ENGINEER'S OFFICE

MAP TO ACCOMPANY
PROOF OF APPROPRIATION
FOR
STOCKWATERING
BY
BORDOLI BRO'S.
FROM
BLIND SPRING

02203