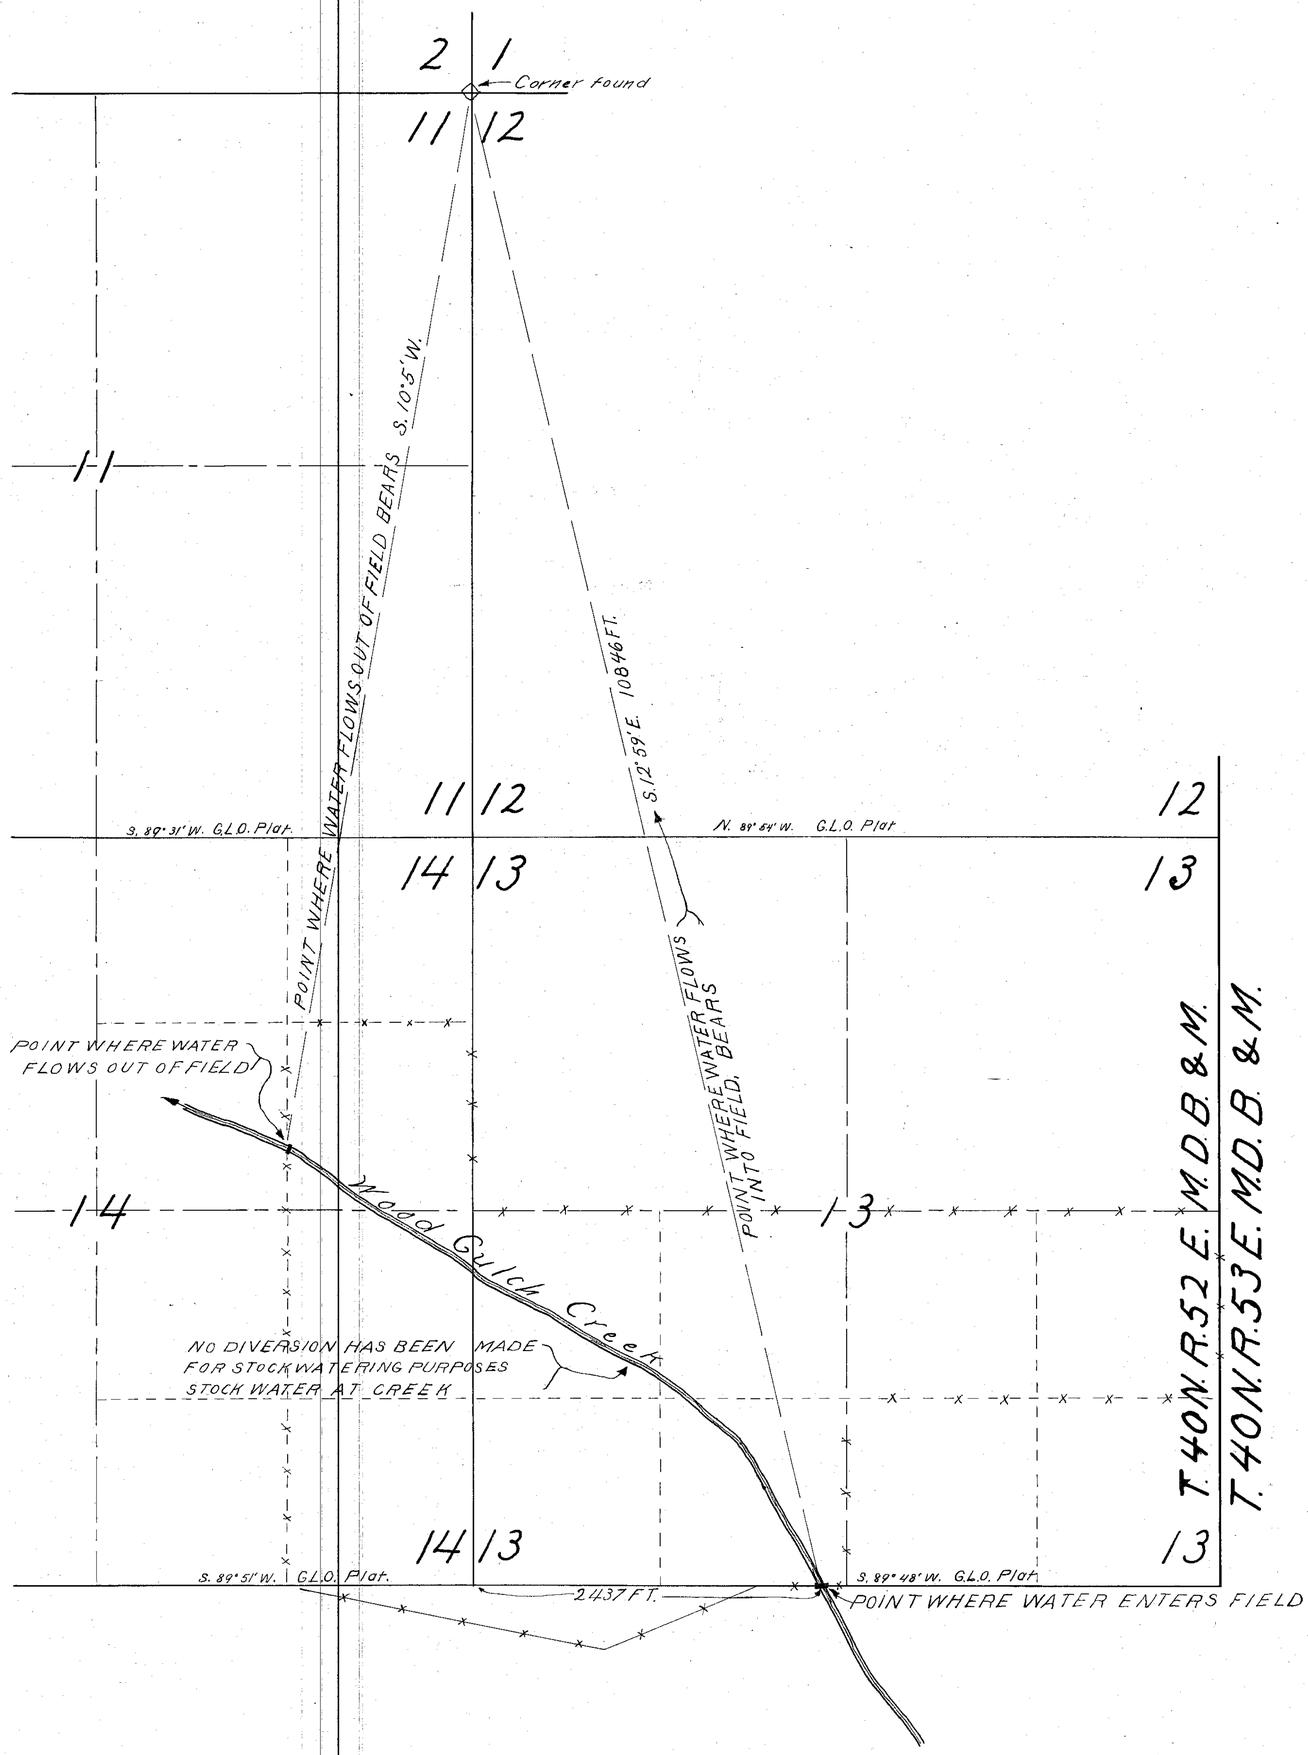

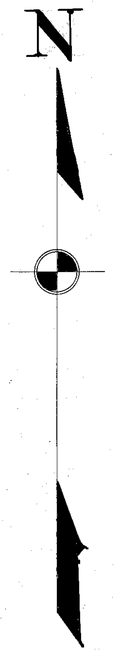

STATE OF NEVADA } S.S.
County of ELKO - - - - - - -

I. Chester L Woodward being duly sworn depose and say that this map, consisting of one sheet has been correctly drawn to the designated scale, from field notes of a survey made by me in June 1921; that it truly and correctly represents the location of the stream, which is used for stock-watering purposes; that the points where the water flows into the field and where it flows out, are correctly designated thereon

Chester L. Woodward

State water right surveyor

Subscribed and sworn to before me this 5th day of March, 1929.

John W. King

Notary Public in and for Elko County Nevada

SCALE: 1 IN. = 600 FT.

0 200 400 600 800 1000 2000 3000 FEET

FILED
April 1, 1929
C.K.Mc.
STATE ENGINEER'S OFFICE

MAP TO ACCOMPANY
PROOF OF APPROPRIATION
FOR
STOCKWATERING
BY
W. B. GRIFFETH
FROM
WOOD GULCH CREEK

02206