section	Sub-division	Township	Range	Cultivated Acreage	Description of Culture	Date of First Culture
33	SE¼SE¼	31N	53E	.06	Garden	
33	SE¼SE¼	31N	53E	.03	Garden	

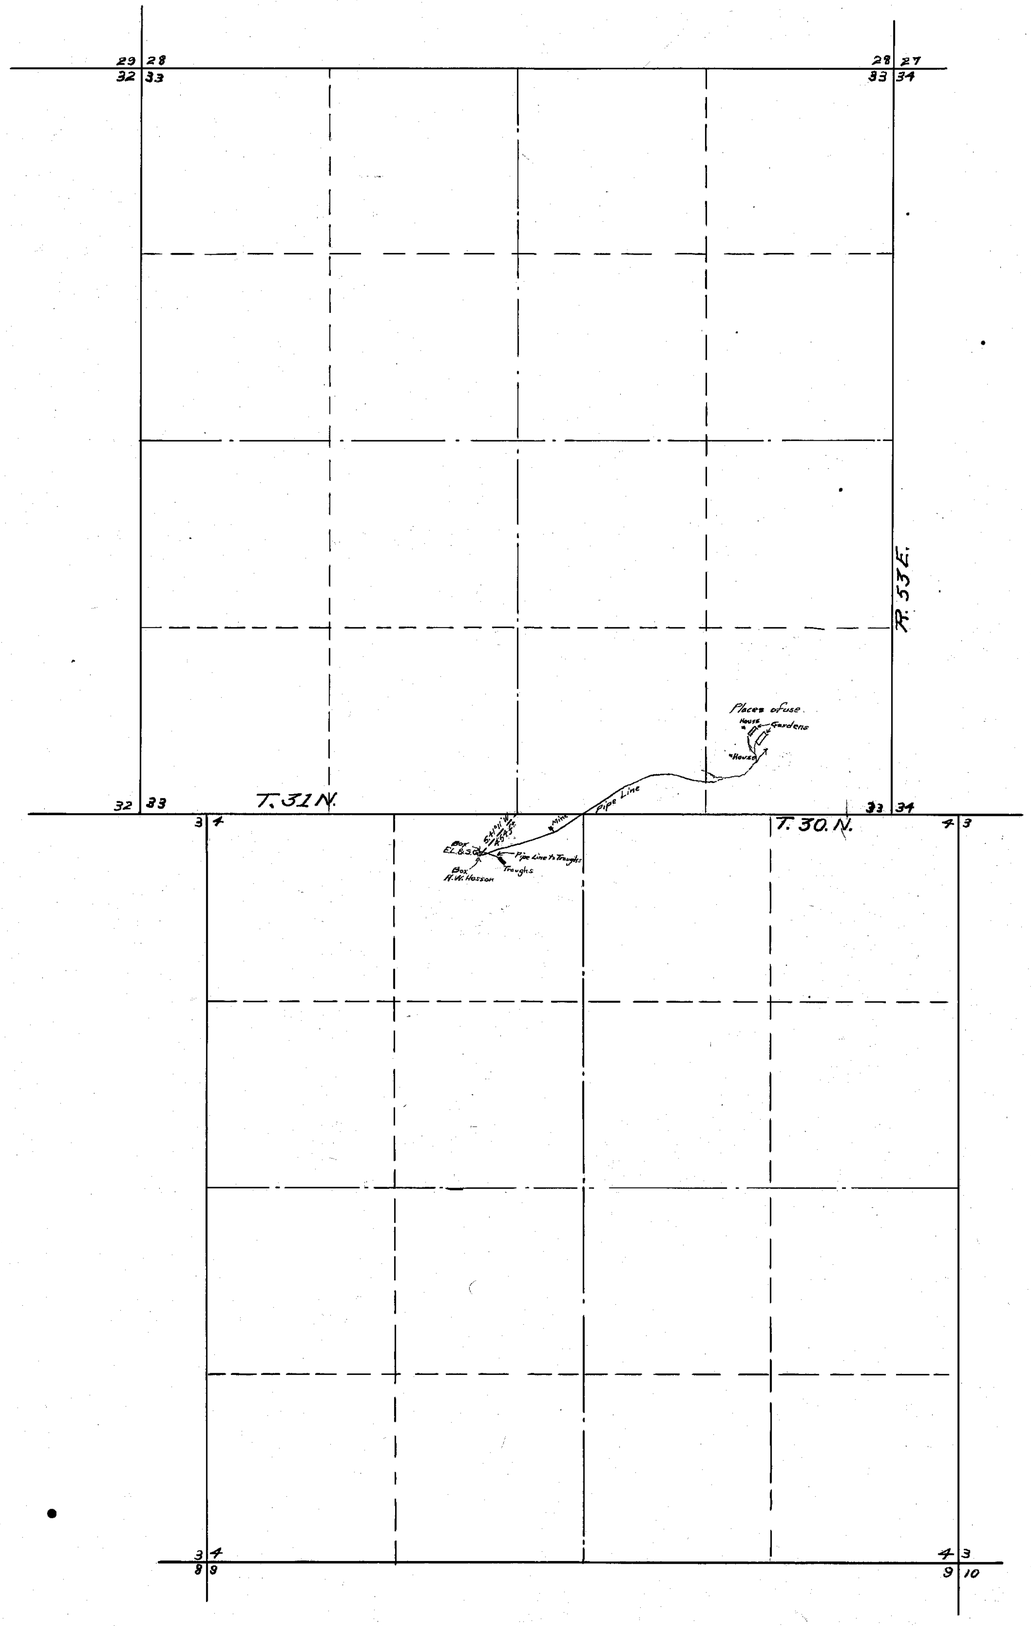

STATE of NEVADA }
COUNTY of ELKO } ss

I, C. F. DeArmond, being first duly sworn, depose and say that this map consisting of 1 sheet has been correctly drawn to the designated scale from field notes of a survey made by me on the 22nd day of June, 1929. That it truly and correctly represents the location and extent of the works used to divert water from Sweepstakes Spring, in Elko County, by A. W. Hesson for Irrigation, Mining, and Domestic purposes. That all other works or streams which are crossed by or connected with said works, and the boundary, area and kind of culture of lands irrigated, are correctly shown and designated hereon.

C. F. DeArmond
State Water Right Surveyor.

Subscribed and sworn to before me this 5th day of July, 1929.

Notary Public in and for Elko County, Nevada

Proof 02207 in name of J. J. Hylton, Thomas Hunter and A. W. Hesson
AWD

Hundred Feet

FILED
July 8, 1929
STATE ENGINEER'S OFFICE

RECEIVED
STATE ENGINEER
JUL 8 1929
APPROVED

MAP

To Accompany Proof of Appropriation for Irrigation, Mining, And Domestic Uses, By A. W. Hesson from Sweepstakes Spring

Surveyed by C. F. DeArmond
Date, June 22, 1929

Scale 1" = 600 Ft

(Proof claims Domestic purpose only AWD. Aug 27, 1929)

02207