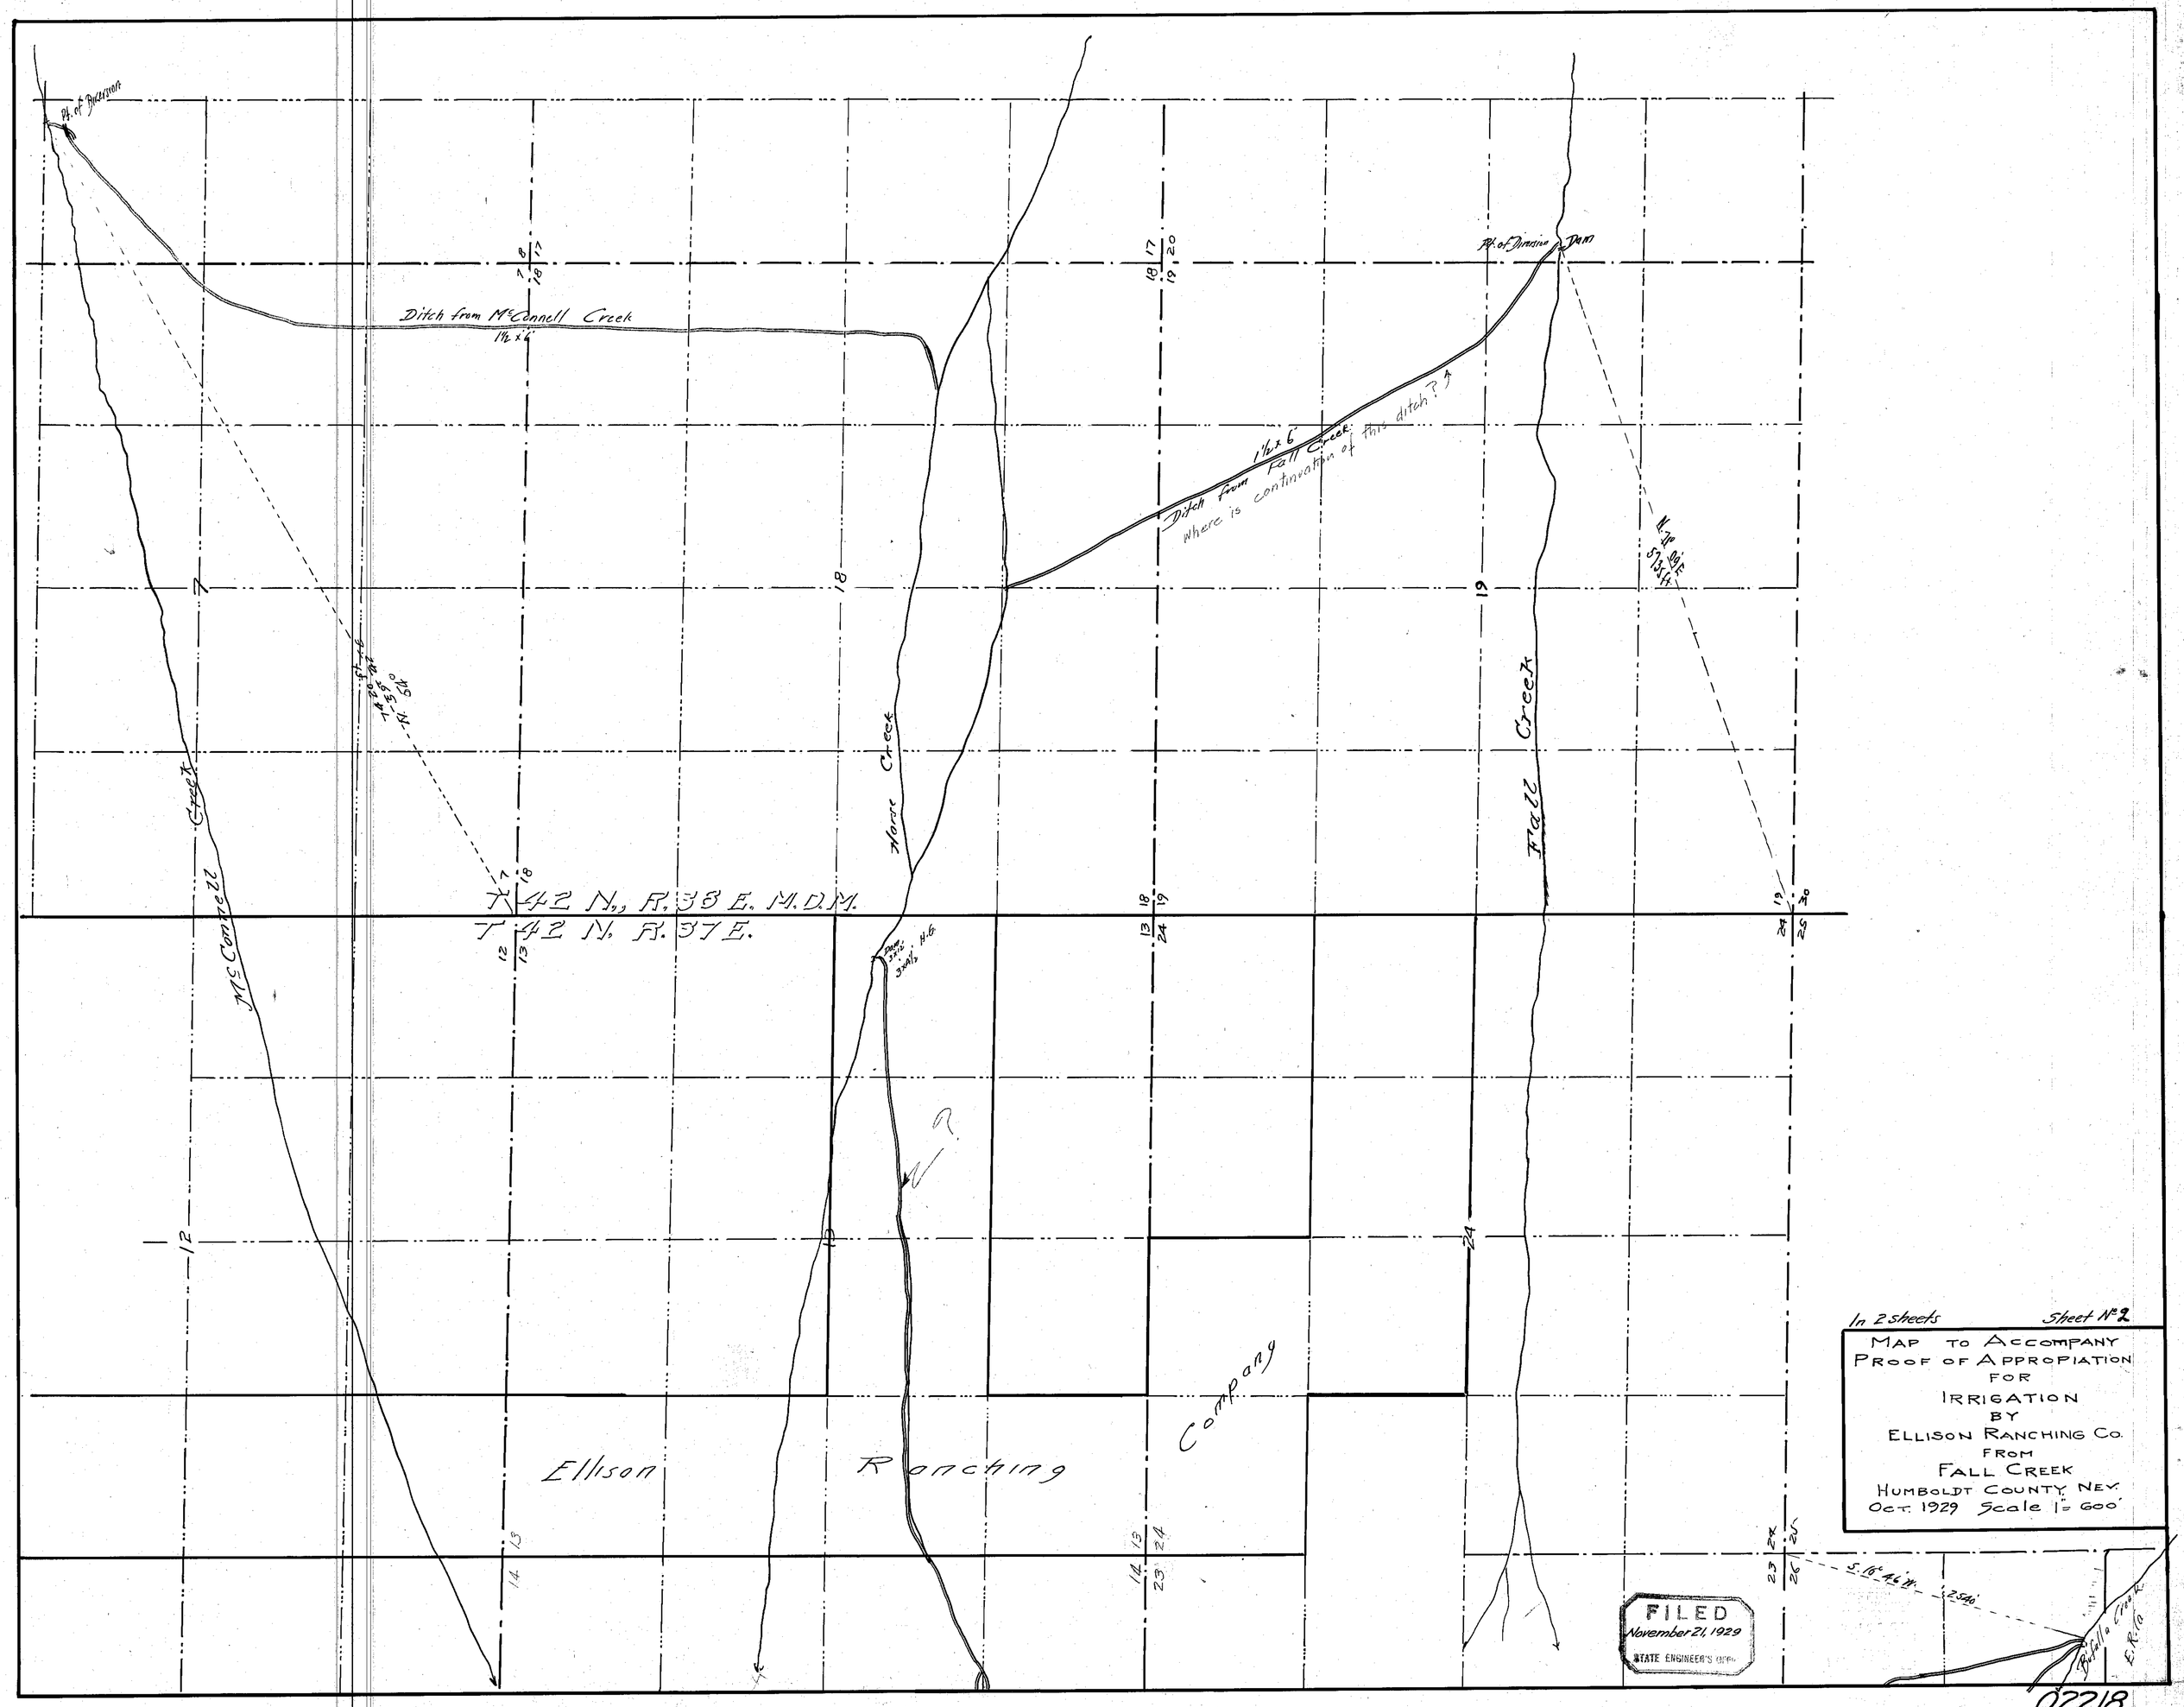
Pt. of Diversion
Ditch from McConnell Creek
1½ x 6'
Pt. of Diversion
Dam
Ditch from Fall Creek
1½ x 6'
where is continuation of this ditch?
Horse Creek
Fall Creek
McConnell Creek
T. 42 N., R. 38 E. M.D.M.
T. 42 N. R. 37 E.
Ellison Ranching Company
In 2 sheets
Sheet No. 2
MAP TO ACCOMPANY
PROOF OF APPROPIATION
FOR
IRRIGATION
BY
ELLISON RANCHING CO.
FROM
FALL CREEK
HUMBOLDT COUNTY, NEV.
OCT. 1929 Scale 1" = 600'
FILED
November 21, 1929
STATE ENGINEER'S OFF.
02218

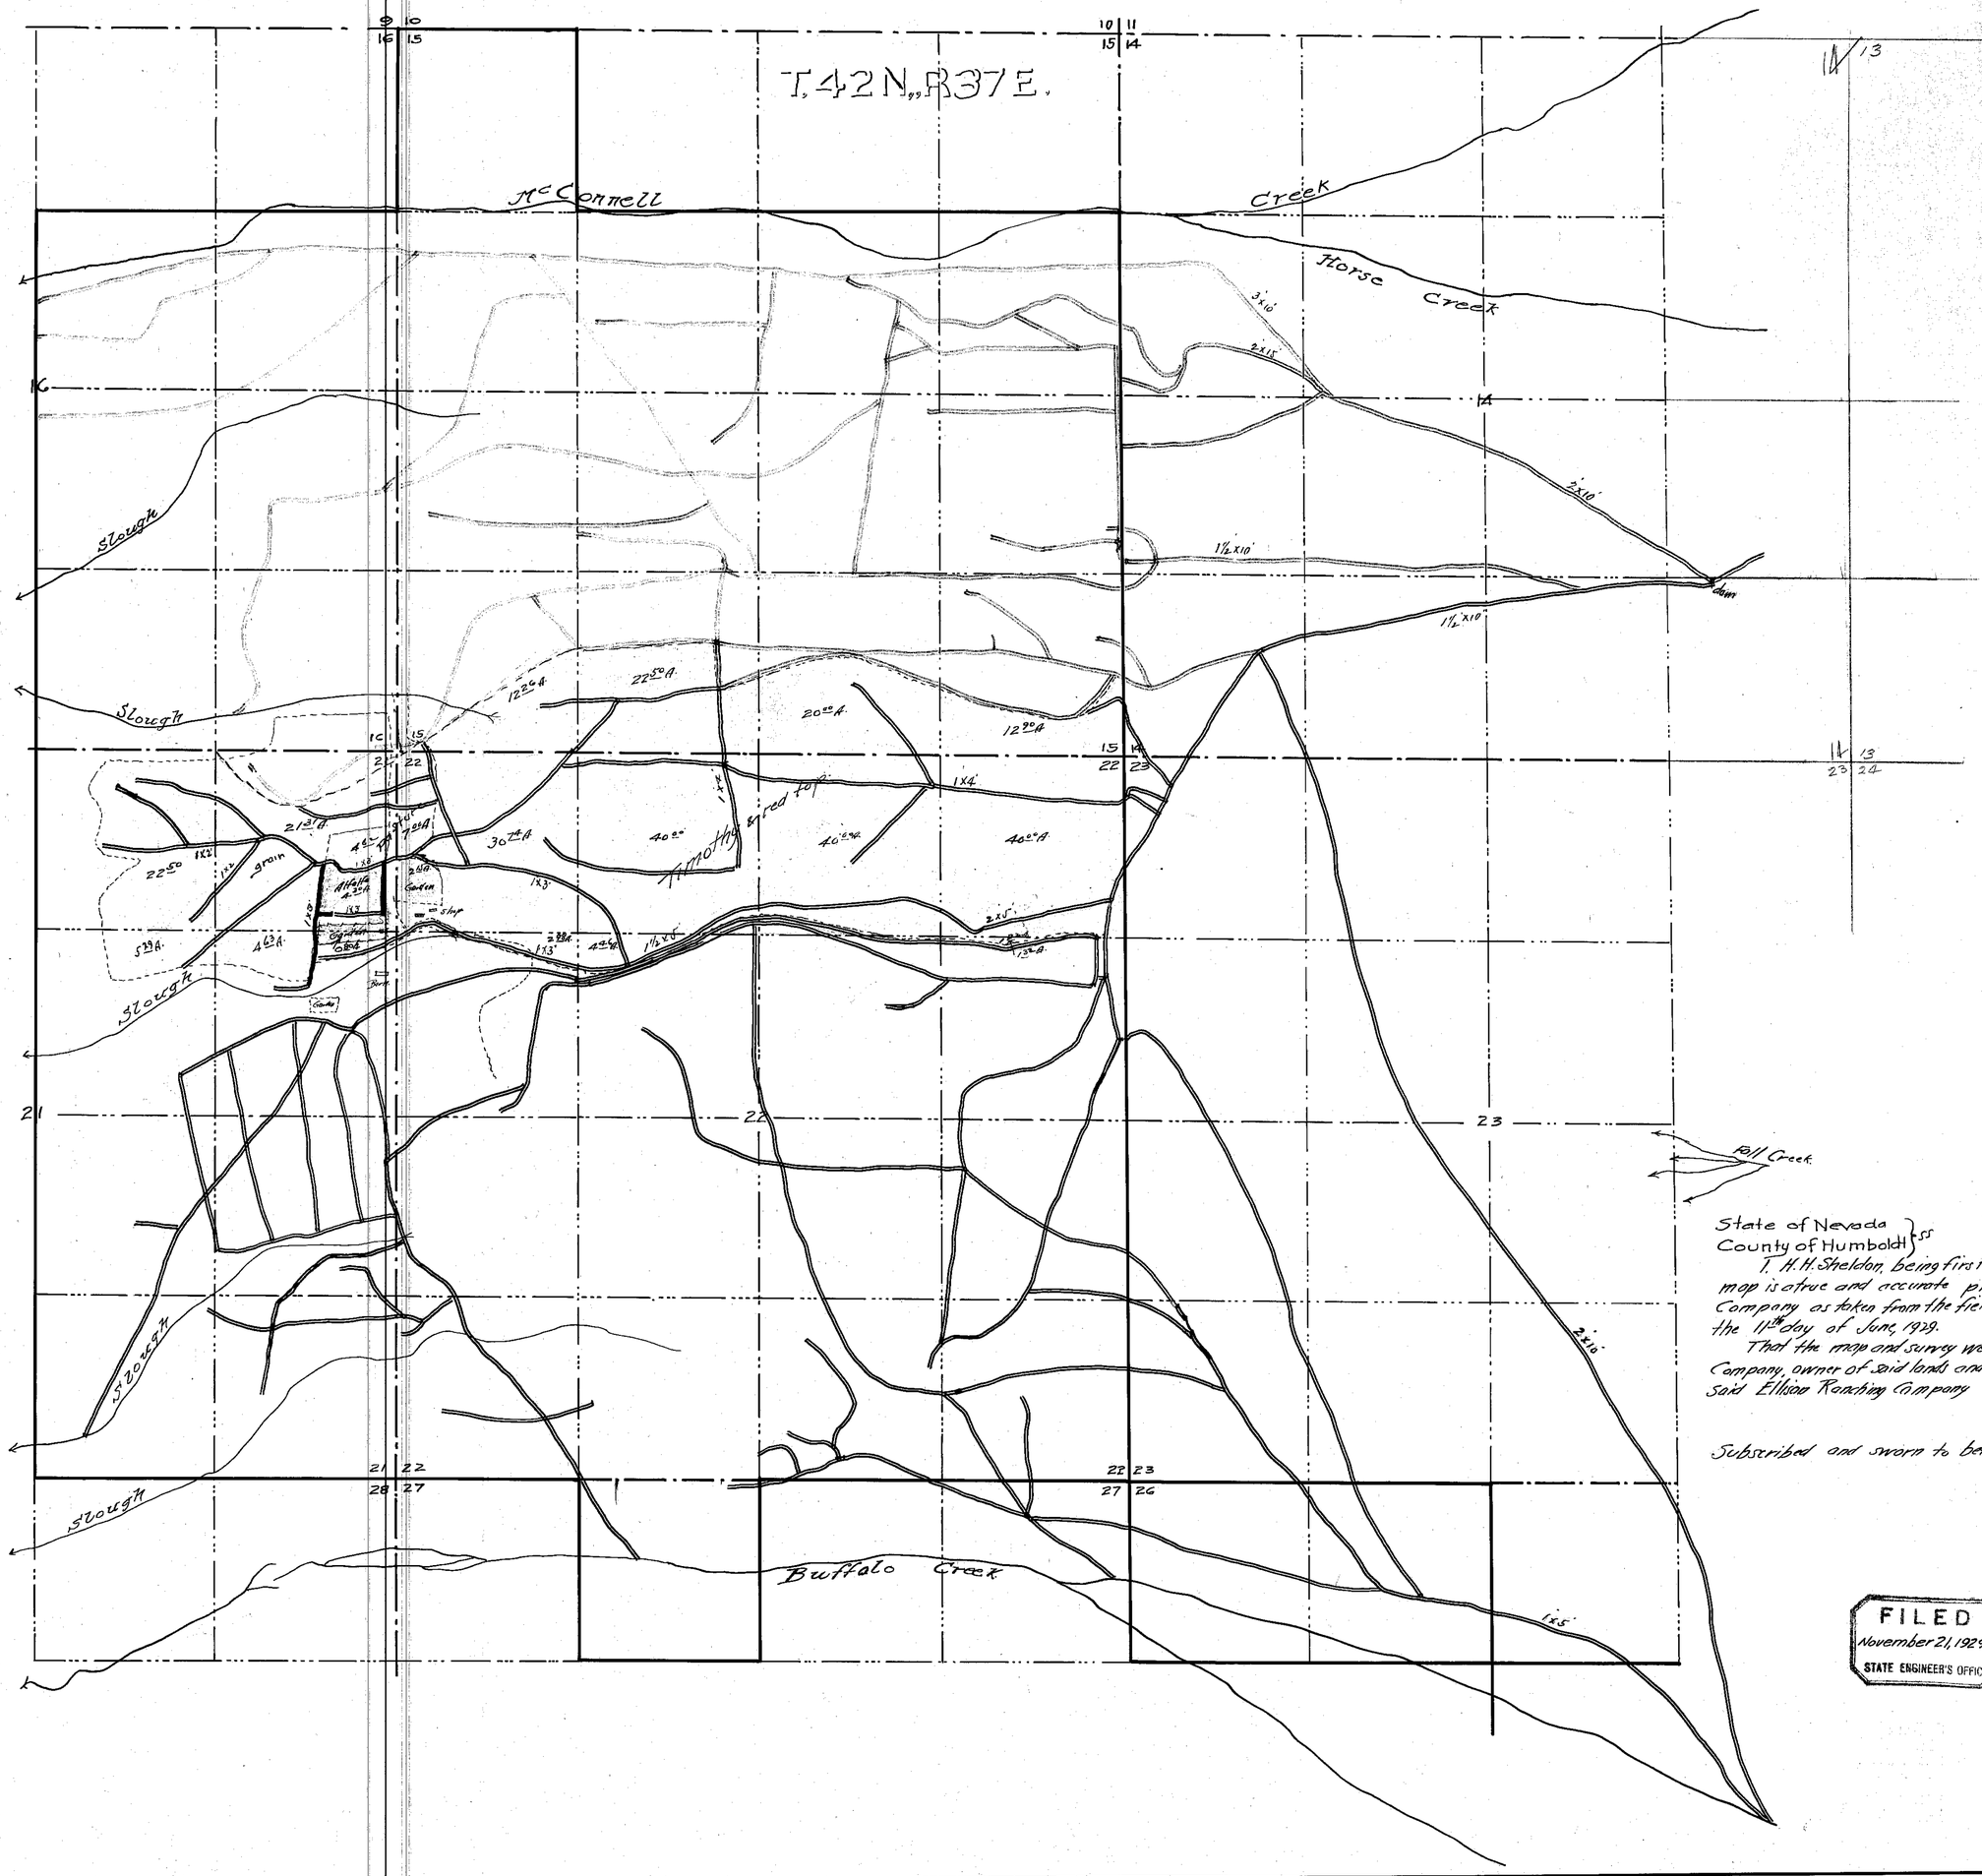

Section	Subdivision	Town	Range	Acreage	Description of culture	Date of first culture
15	SE¼ SE¼	42 N	37 E	12.90	Hay	
	SW¼ SE¼	"	"	20.00	"	
	SE¼ SW¼	"	"	22.50	"	
	SW¼ SW¼	"	"	12.26	"	
21	NE¼ NE¼	"	"	4.62	Pasture	
	" "	"	"	4.30	Alfalfa	
	" "	"	"	0.50	Garden	
	" "	"	"	21.31	Grain	
	NW¼ NE¼	"	"	22.50	"	
	SW¼ NE¼	"	"	5.29	"	
	SE¼ NE¼	"	"	4.63	"	
	" "	"	"	0.80	Garden	
22	NW¼ NW¼	"	"	2.15	"	
	" "	"	"	7.00	Pasture	
	" "	"	"	30.74	Hay	
	NE¼ NW¼	"	"	40.00	"	
	SW¼ NW¼	"	"	2.98	"	
	SE¼ NW¼	"	"	4.46	"	
	NW¼ NE¼	"	"	40.00	"	
	NE¼ NE¼	"	"	40.00	"	
	SE¼ NE¼	"	"	1.32	"	
				300.26		

Total 300.26

State of Nevada }
County of Humboldt } ss

I, H. H. Sheldon, being first duly sworn, depose and say that the above map is a true and accurate plot of the lands irrigated by the Ellison Ranching Company as taken from the field notes of a survey made by me, completed on the 11th day of June, 1929.

That the map and survey were made at the instance of the Ellison Ranching Company, owner of said lands and that it truly represents the irrigated lands of the said Ellison Ranching Company

H. H. Sheldon
State Water Right Surveyor.

Subscribed and sworn to before me, this 24 day of October 1929.

Geo S. Hoskins
Notary Public in and for Humboldt County, Nevada

FILED
November 21, 1929
STATE ENGINEER'S OFFICE

In 2 sheets Sheet No. 1 of 2

MAP TO ACCOMPANY
PROOF OF APPROPIATION
FOR
IRRIGATION
BY
ELLISON RANCHING CO
FROM
FALL CREEK
HUMBOLDT COUNTY, NEV.
OCT. 1929 Scale 1" = 600'

02218