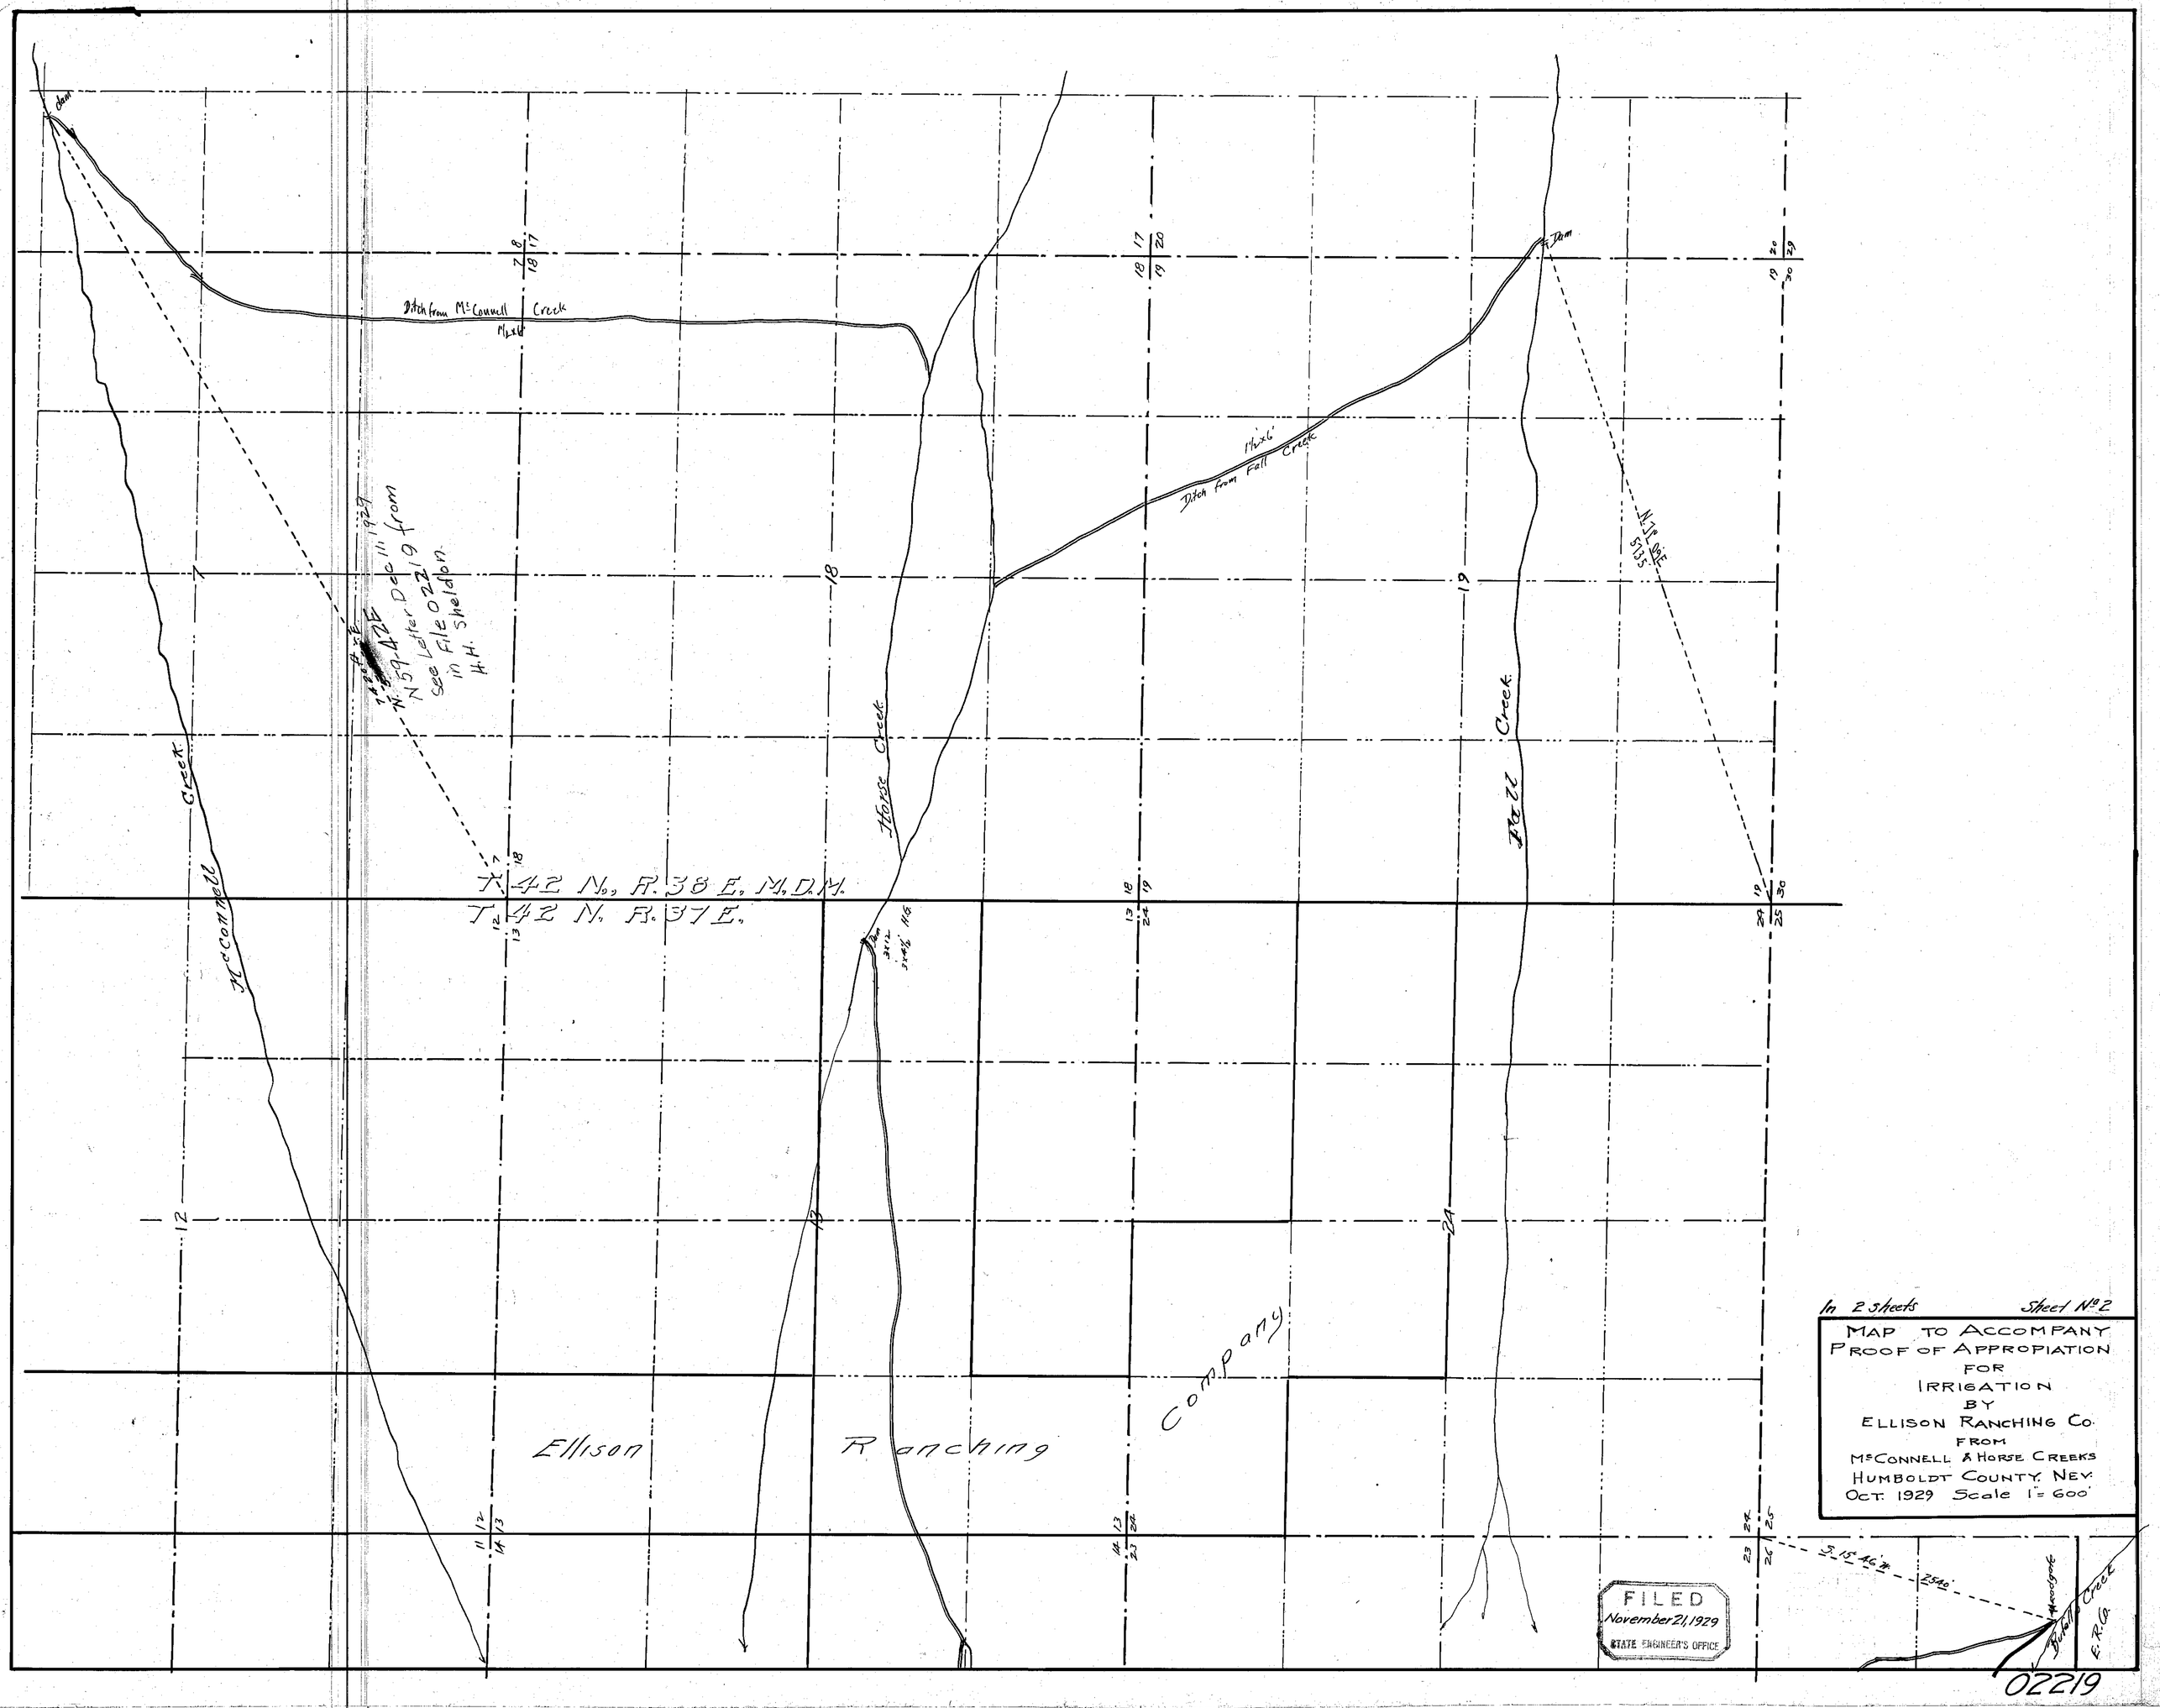

Dam
Ditch from McConnell Creek
1½x6'
Ditch from Fall Creek
1½x6'
Dam
N 59-42E
See Letter Dec 11 1929 from
in File 02219
H.H. Sheldon
Horse Creek
Fall Creek
McConnell Creek
T. 42 N., R. 38 E., M.D.M.
T. 42 N., R. 37 E.
Ellison Ranching Company
In 2 sheets
Sheet No 2
MAP TO ACCOMPANY
PROOF OF APPROPIATION
FOR
IRRIGATION
BY
ELLISON RANCHING CO.
FROM
McCONNELL & HORSE CREEKS
HUMBOLDT COUNTY, NEV.
OCT. 1929 Scale 1" = 600'
FILED
November 21, 1929
STATE ENGINEER'S OFFICE
02219

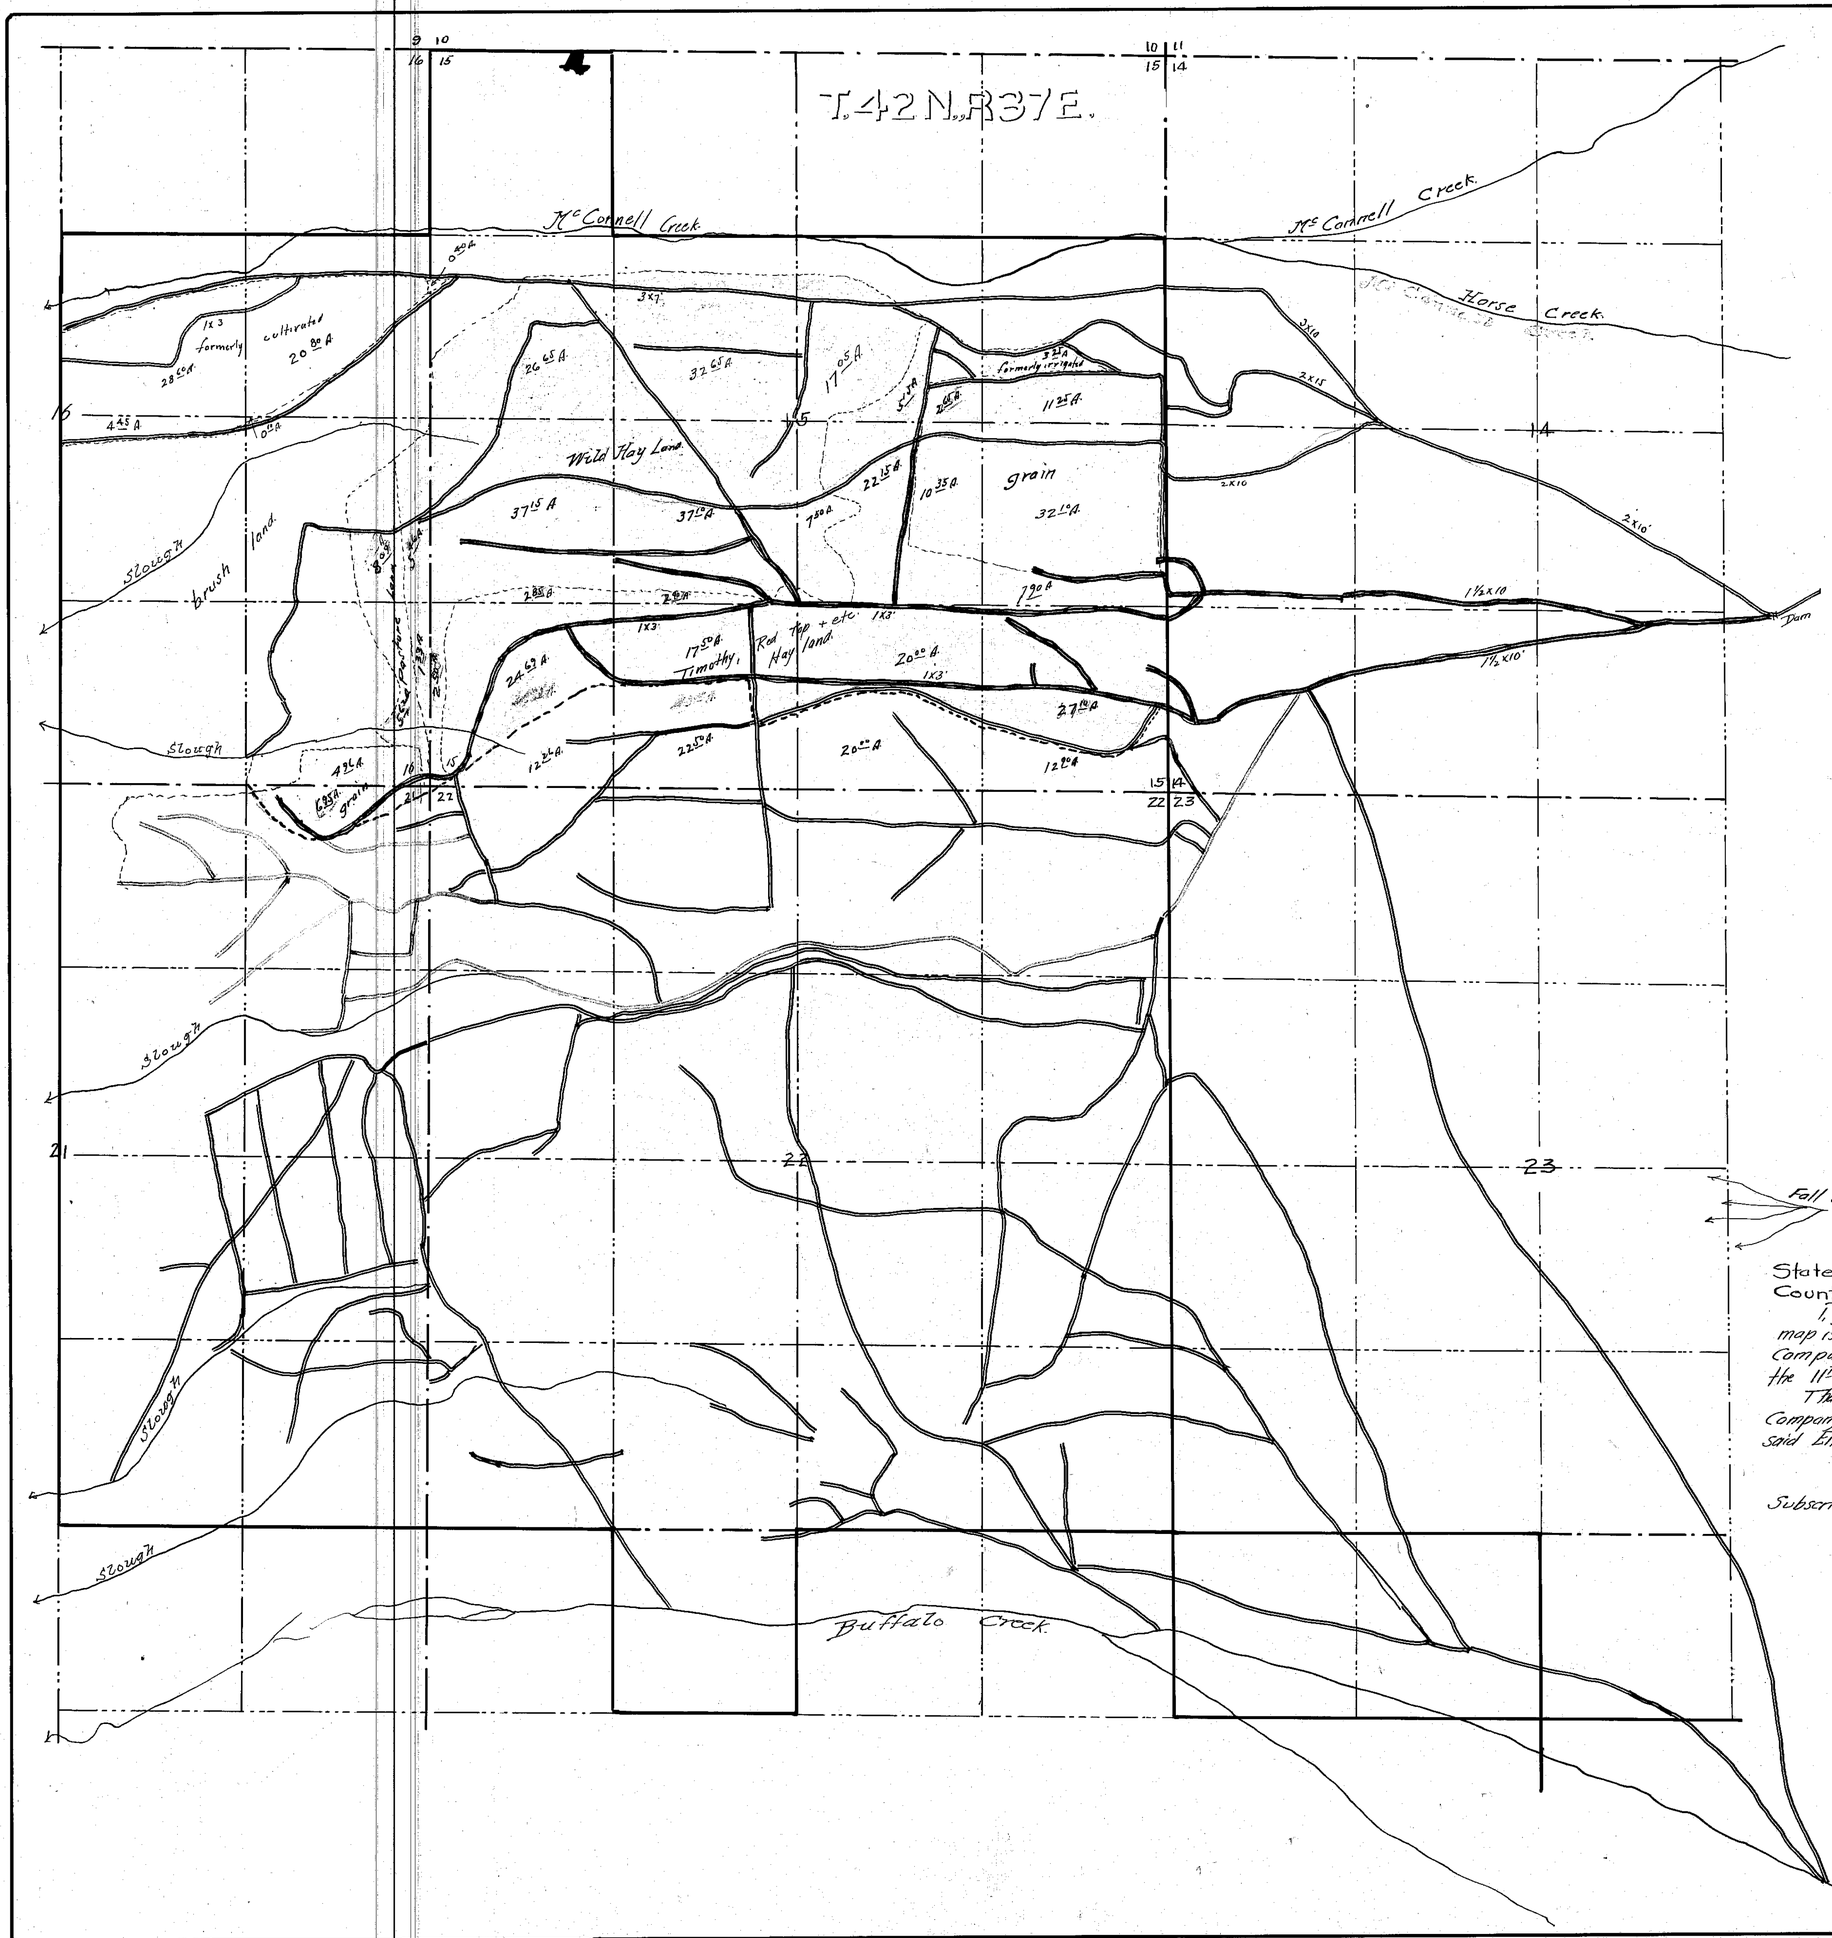

Section	Subdivision	Town	Range	Cultivated Acreage	Description of Culture	Date of first culture
15	SE¼ NE¼	42N.	37E	11.25	grain	
"	" "	"	"	3.25	formerly grain	
"	SW¼ NE¼	"	"	2.65	grain	
"	" "	"	"	22.20	Hay	
"	SE¼ NW¼	"	"	32.65	"	
"	SW¼ NW¼	"	"	26.65	"	
"	NE¼ SE¼	"	"	7.90	"	
"	" "	"	"	32.10	Grain	
"	NW¼ SE¼	"	"	10.35	"	
"	SW¼ SE¼	"	"	29.65	Hay	
"	SE¼ SE¼	"	"	27.10	"	
"	SW¼ SE¼	"	"	20.00	"	
"	NE¼ SW¼	"	"	40.00	"	
"	NW¼ SW¼	"	"	40.00	"	
"	SE¼ SW¼	"	"	17.50	"	
"	SW¼ SW¼	"	"	27.19	"	
16	SE¼ NE¼	"	"	20.80	formerly cult	
	SW¼ NE¼	"	"	28.60	" "	
	NE¼ SE¼	"	"	5.46	Hay	
	" "			8.09	Pasture	
	SE¼ SE¼	"	"	5.62	"	
	" "	"	"	1.33	Hay	
	" "	"	"	4.96	Grain	
21	NE¼ NE¼	"	"	6.95	Grain	

Total 432.25

State of Nevada }
County of Humboldt } ss

I, H.H. Sheldon, being first duly sworn, depose and say that the above map is a true and accurate plat of the lands irrigated by the Ellison Ranching Company as taken from the field notes of a survey made by me, completed on the 11th day of June, 1929.

That the map and survey were made at the instance of the Ellison Ranching Company owner of said lands and that it truly represents the irrigated lands of the said Ellison Ranching Company.

H.H. Sheldon
State Water Right Surveyor.

Subscribed and sworn to before me this 24 day of October, 1929

Geo S. Hoskins.
Notary Public in and for Humboldt County, Nevada

FILED
November 21, 1929
STATE ENGINEER'S OFFICE

In 2 sheets. Sheet No 1

MAP TO ACCOMPANY
PROOF OF APPROPIATION
FOR
IRRIGATION
BY
ELLISON RANCHING CO.
FROM
McCONNELL & HORSE CREEKS
HUMBOLDT COUNTY, NEV.
OCT. 1929. Scale 1"=600'

02219