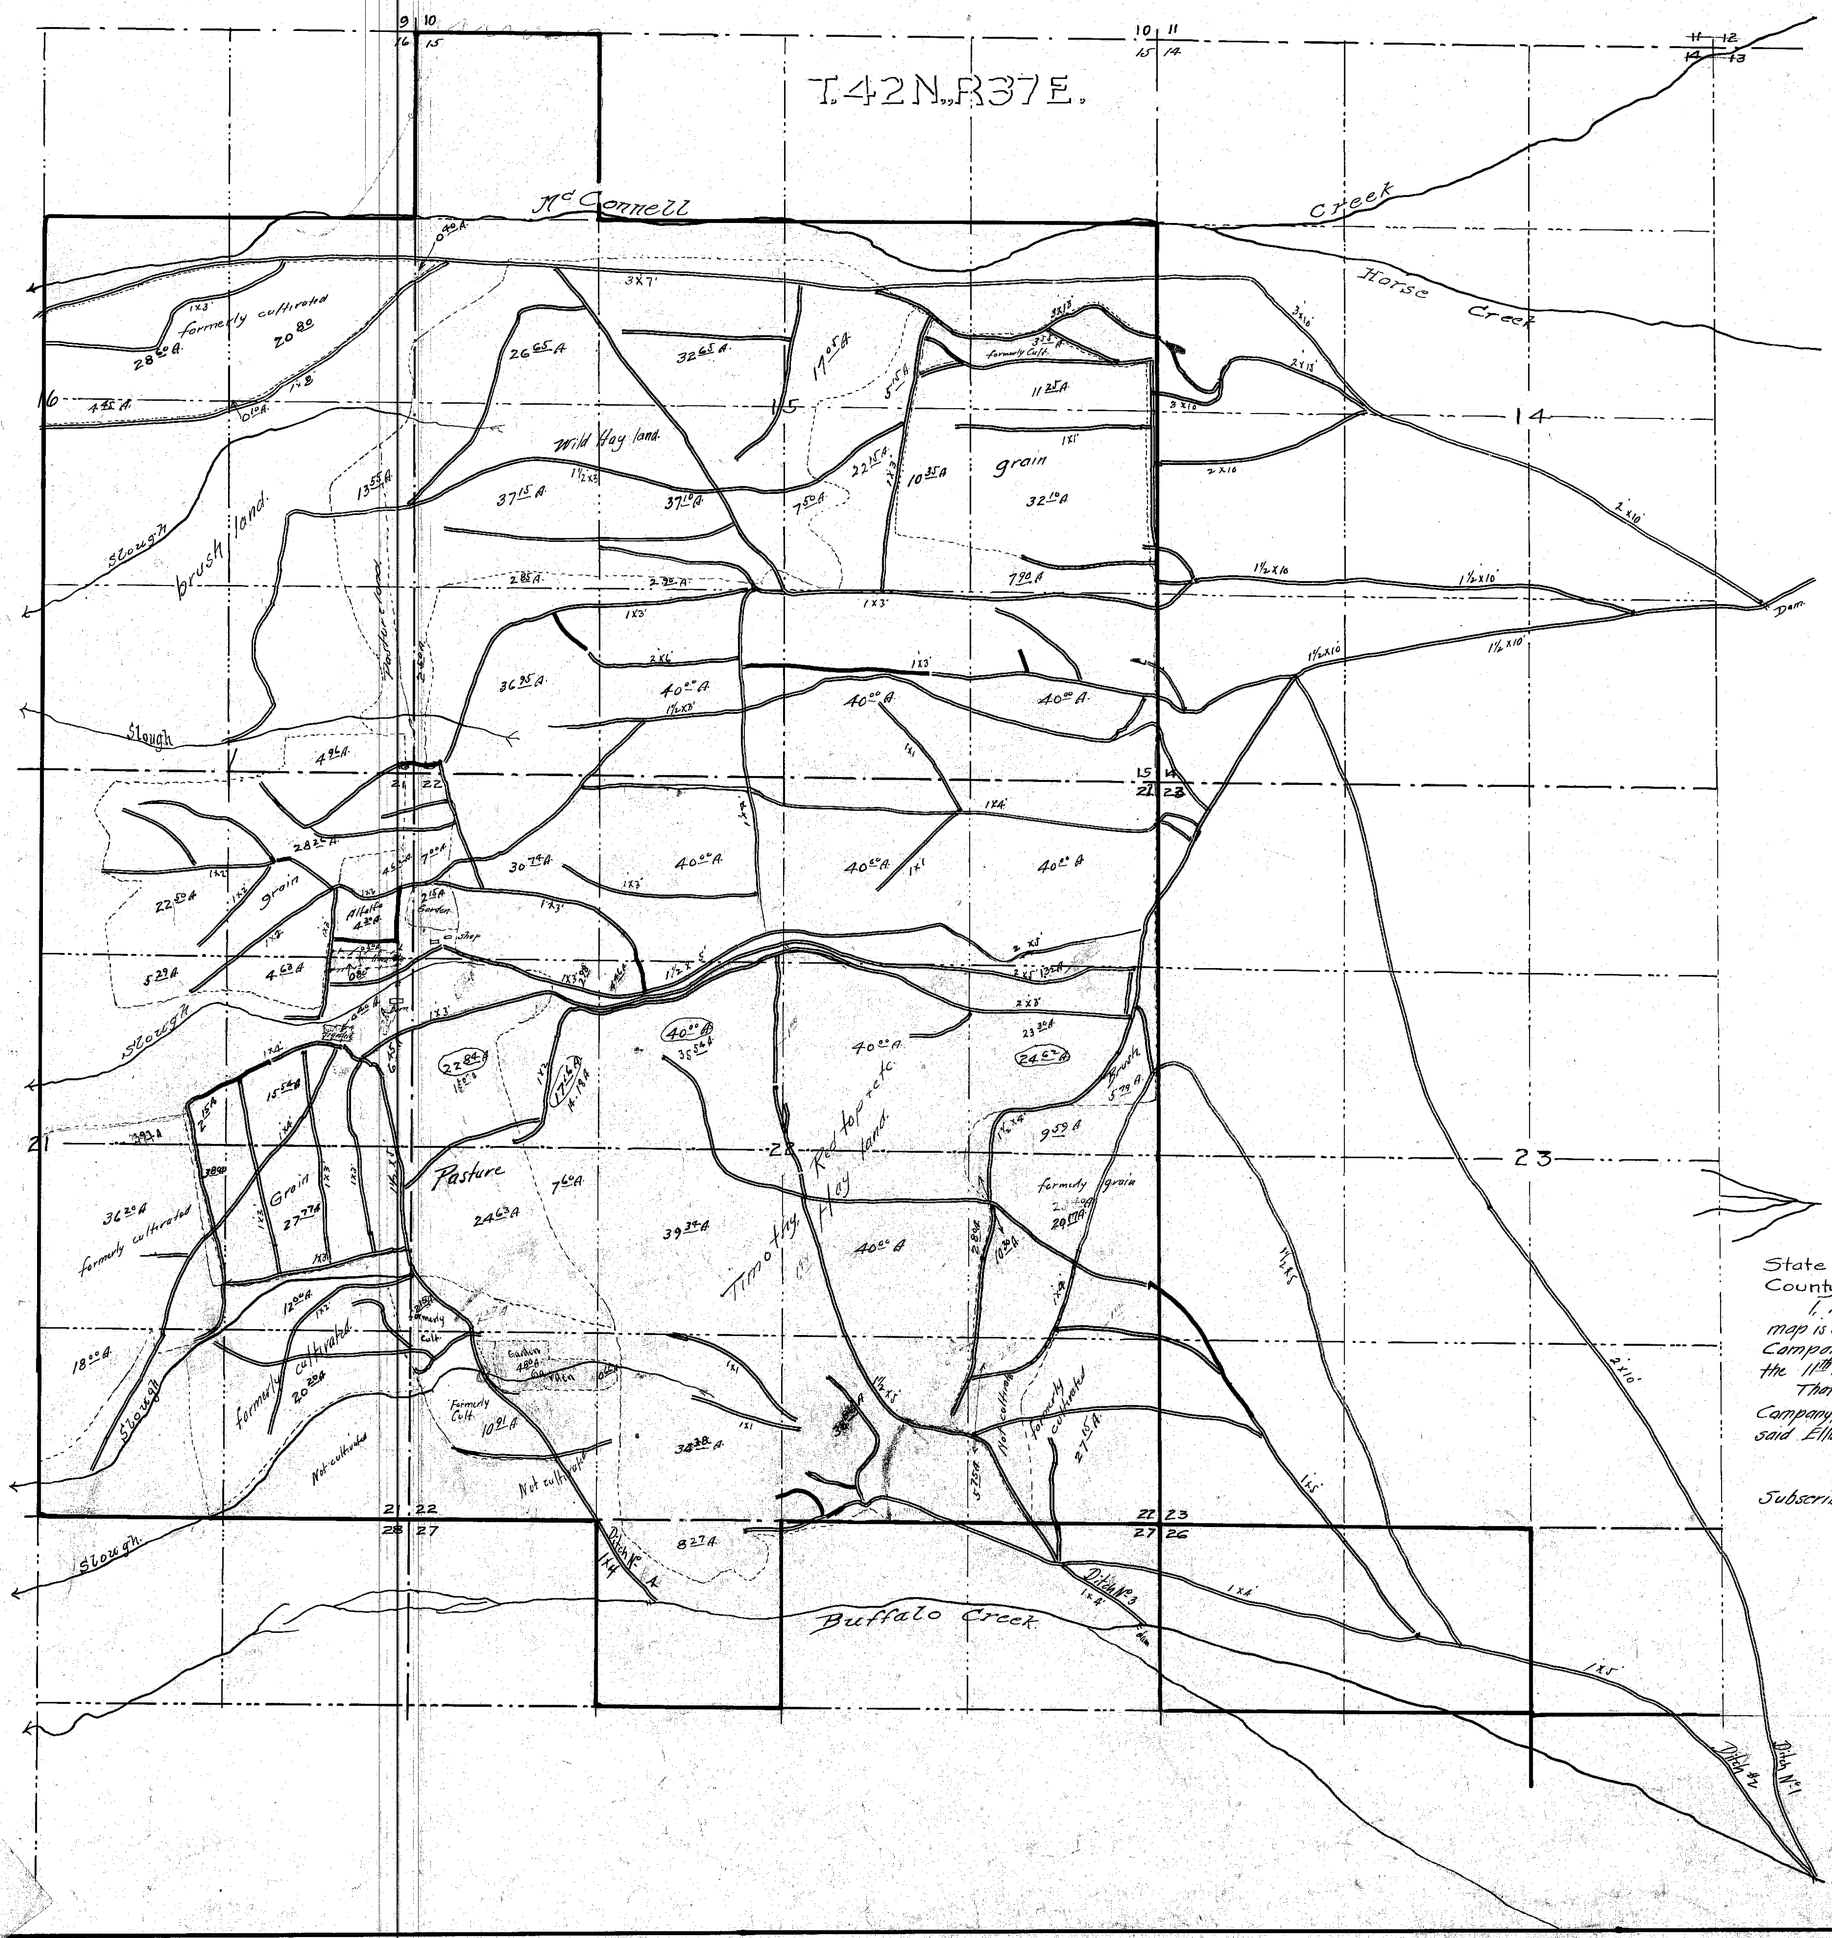

Section	Subdivision	Town Ship	Range	Cultivated Acreage	Description of Culture	Date of first culture
22	SE¼ NE¼	42N	37E.	9.59	formerly grain	
"	" "	"	"	23.30	Hay	
"	SW¼ NE¼	"	"	40.00	"	
"	SE¼ NW¼	"	"	35.54	"	
"	SW¼ NW¼	"	"	14.18	"	
"	" "	"	"	22.84	Pasture	
"	NE¼ SE¼	"	"	20.17	formerly grain	
"	" "	"	"	10.30	" Hay	
"	" "	"	"	2.80	Hay	
"	NW¼ SE¼	"	"	40.00	"	
"	SE¼ SE¼	"	"	27.16	formerly grain	
"	" "	"	"	5.75	Hay	
"	SW¼ SE¼	"	"	38.84	"	
"	SE¼ SW¼	"	"	34.38	"	
"	" "	"	"	0.66	garden	
"	SW¼ SW¼	"	"	4.80	"	
"	" "	"	"	10.91	formerly grain	
"	NE¼ SW¼	"	"	39.34	Hay	
"	NW¼ SW¼	"	"	7.60	"	
"	" "	"	"	24.63	Pasture	
"	" "	"	"	2.15	formerly cult.	
21	SE¼ SE¼	"	"	20.20	formerly grain	
	SW¼ SE¼	"	"	18.00	" "	
	NE¼ SE¼	"	"	27.77	grain	
	" "	"	"	12.00	formerly grain	
	NW¼ SE¼	"	"	36.20	" "	
	NW¼ SE¼	"	"	3.80	grain	
	SE¼ NE¼	"	"	15.84	grain	
	" "	"	"	6.45	Pasture	
	" "	"	"	0.40	garden	
	SW¼ NE¼	"	"	2.15	grain	
	" "	"	"	3.97	formerly grain	
27	NE¼ NW¼	"	"	8.27	Hay	

569.68 Total

State of Nevada }
County of Humboldt } ss

I, H.H. Sheldon, being first duly sworn, depose and say that the above map is a true and accurate plot of the lands irrigated by the Ellison Ranching Company as taken from the field notes of a survey made by me, completed on the 11th day of June, 1929:

That the map and survey were made at the instance of the Ellison Ranching Company, owner of said lands, and that it truly represents the irrigated lands of the said Ellison Ranching Company.

H.H. Sheldon
State Water Right Surveyor.

Subscribed and sworn to before me, this 24 day of October, 1929

Geo. S. Hoskins
Notary Public in and for Humboldt County, Nevada.

In 2 sheets Sheet No. 1

MAP TO ACCOMPANY
PROOF OF APPROPIATION
FOR
IRRIGATION
BY
ELLISON RANCHING CO.
FROM
BUFFALO CREEK
HUMBOLDT COUNTY, NEV.
OCT. 1929 Scale 1" = 600'

FILED
November 21, 1929
STATE ENGINEER'S OFFICE

02220

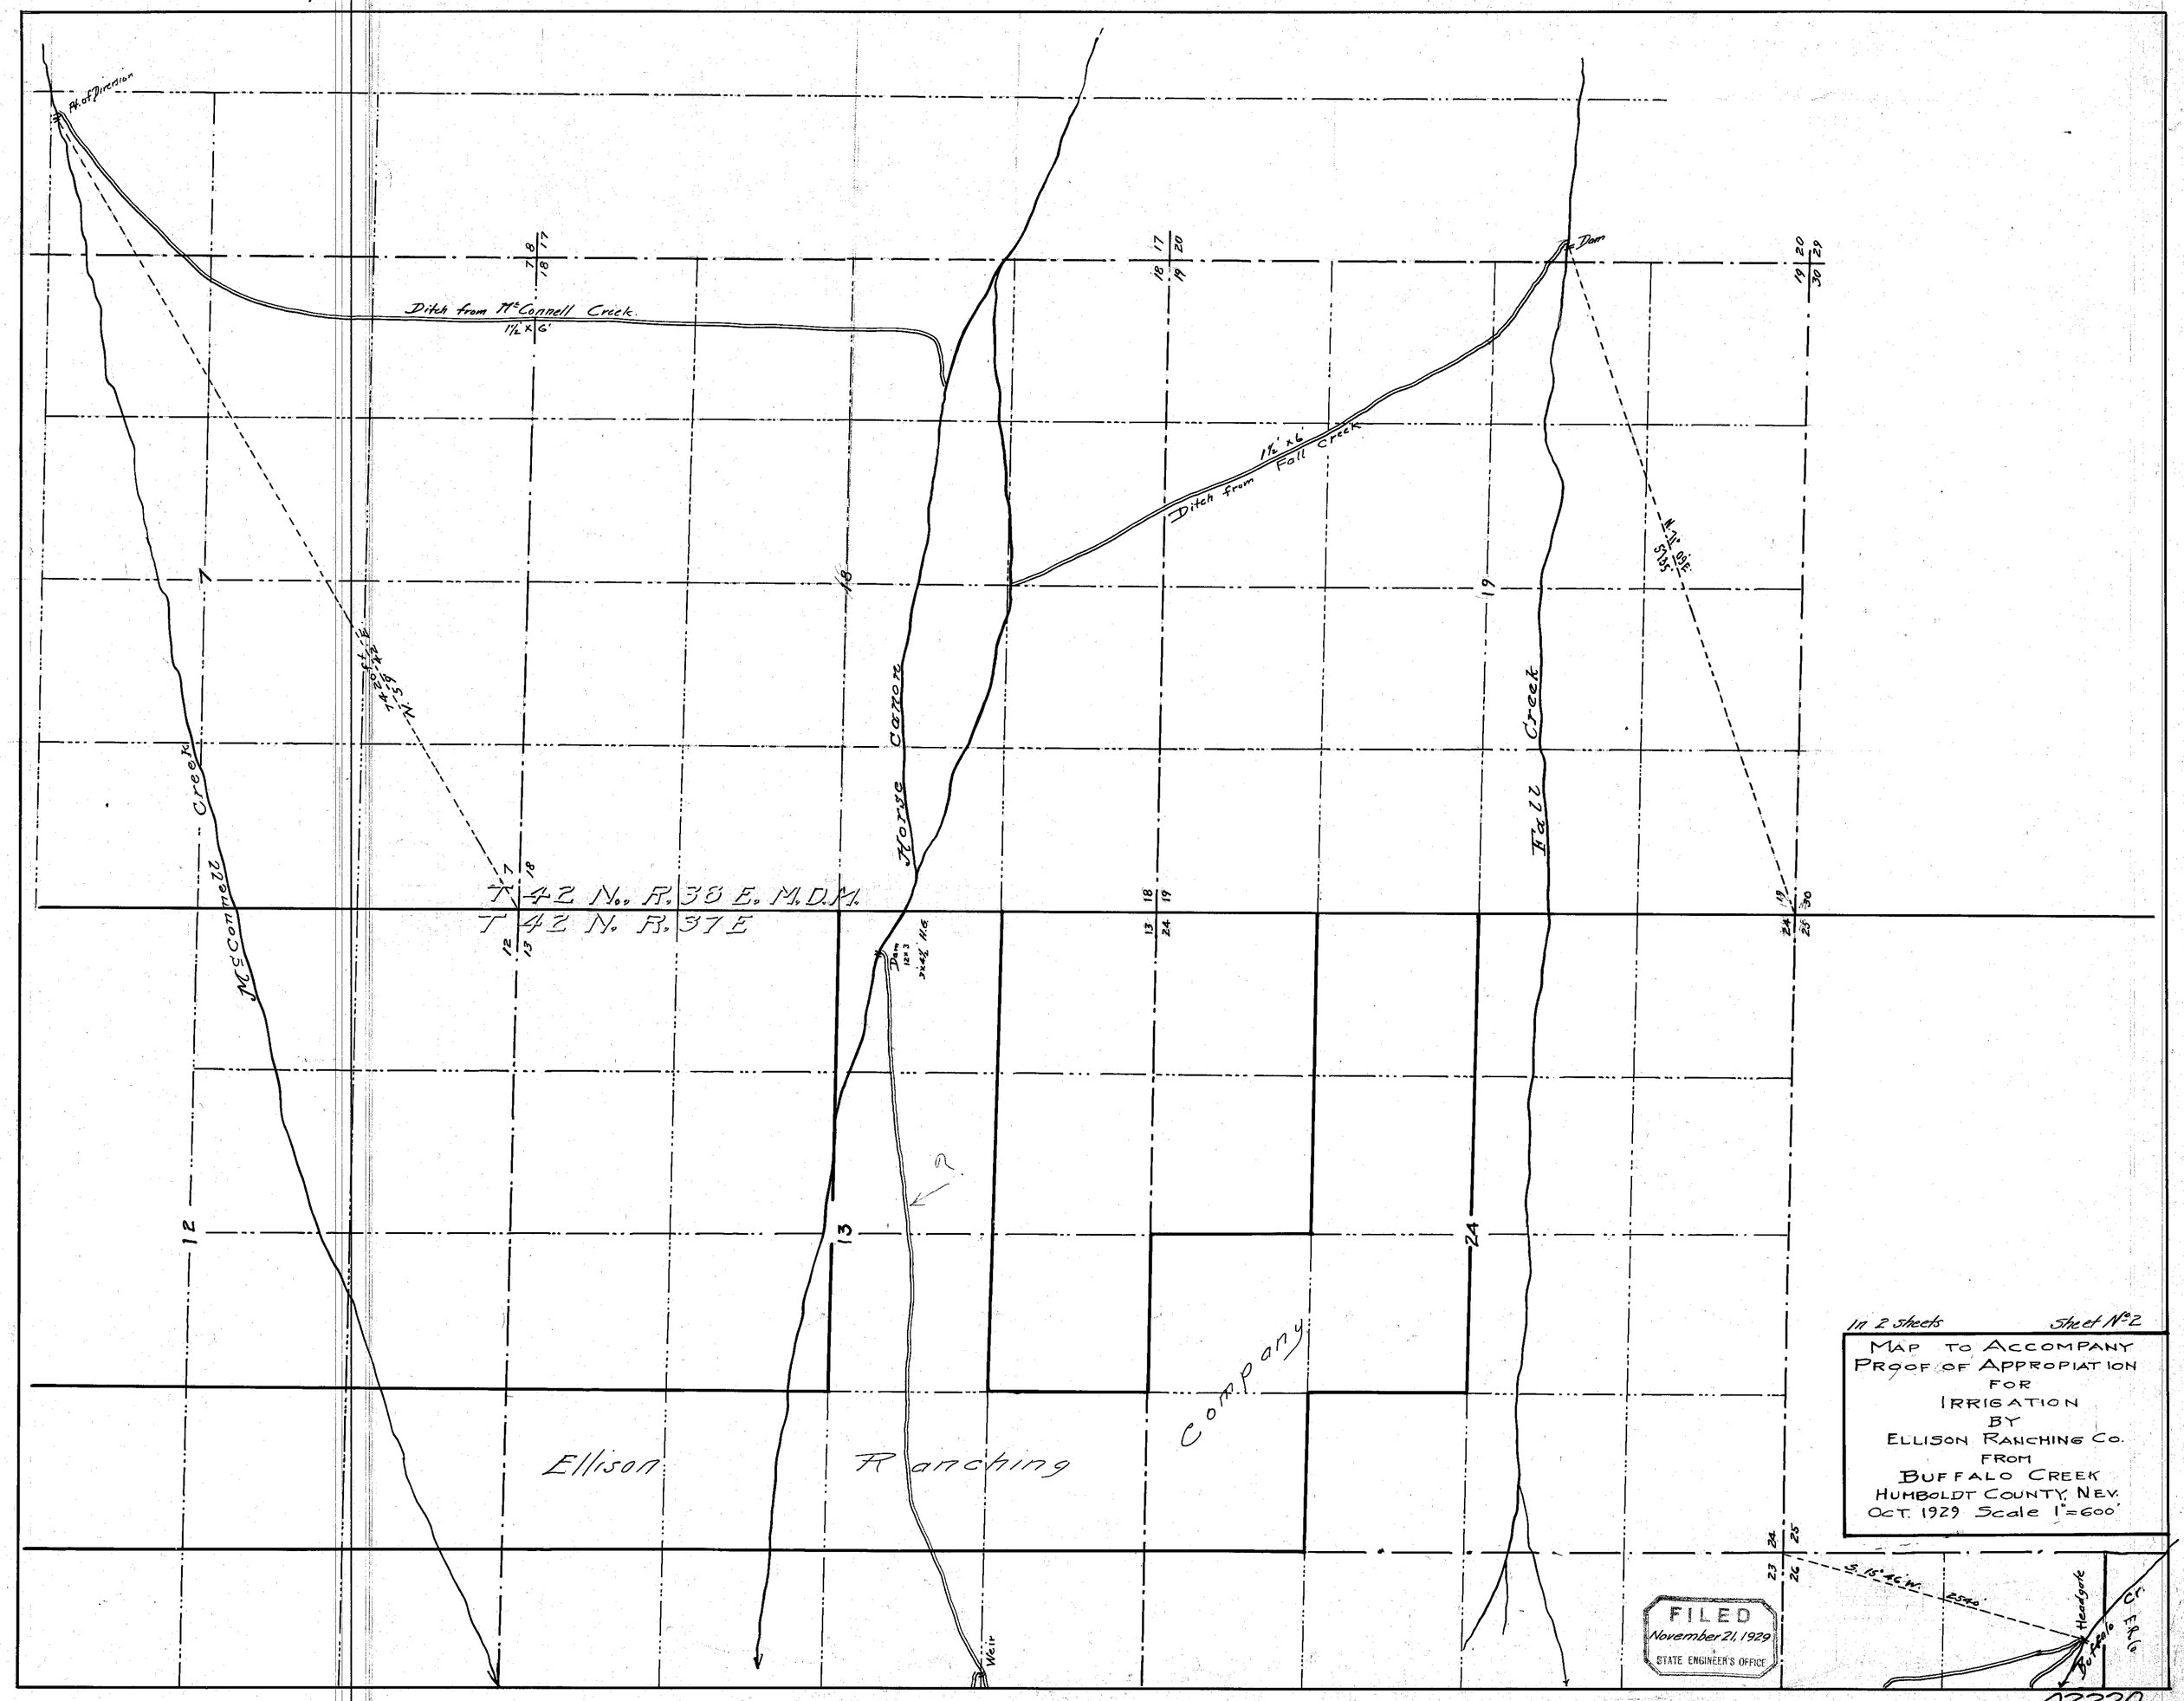
Pt. of Diversion
Ditch from McConnell Creek
1½ x 6'
Ditch from Fall Creek
1½' x 6'
Dam
McConnell Creek
Horse Canon
Fall Creek
T 42 N., R. 38 E. M.D.M.
T 42 N. R. 37 E
Dam
Weir
Ellison Ranching Company
Headgate
Buffalo Cr.
S. 15° 46' W.
2540'
In 2 sheets
Sheet No. 2
MAP TO ACCOMPANY
PROOF OF APPROPIATION
FOR
IRRIGATION
BY
ELLISON RANCHING CO.
FROM
BUFFALO CREEK
HUMBOLDT COUNTY, NEV.
OCT. 1929 Scale 1"=600'
FILED
November 21, 1929
STATE ENGINEER'S OFFICE

02220