Section.	Subdivision.	Tp.	Range	Irrigated Acreage	Class of Culture
35	Lot 4	26 N.	20 E	0.51	Alfalfa.
				1.82	Grain.
				0.67	Plowed
	SW¼ of SE¼	"	"	0.41	Plowed.
				0.36	Grain.
				1.07	Garden and Orchard
				12.85	Alfalfa
				10.34	Pasture
	Lot 1	"	"	0.53	Plowed
	NW¼ of SE¼	"	"	1.36	Plowed
				0.60	Alfalfa
	Total.			30.52.	

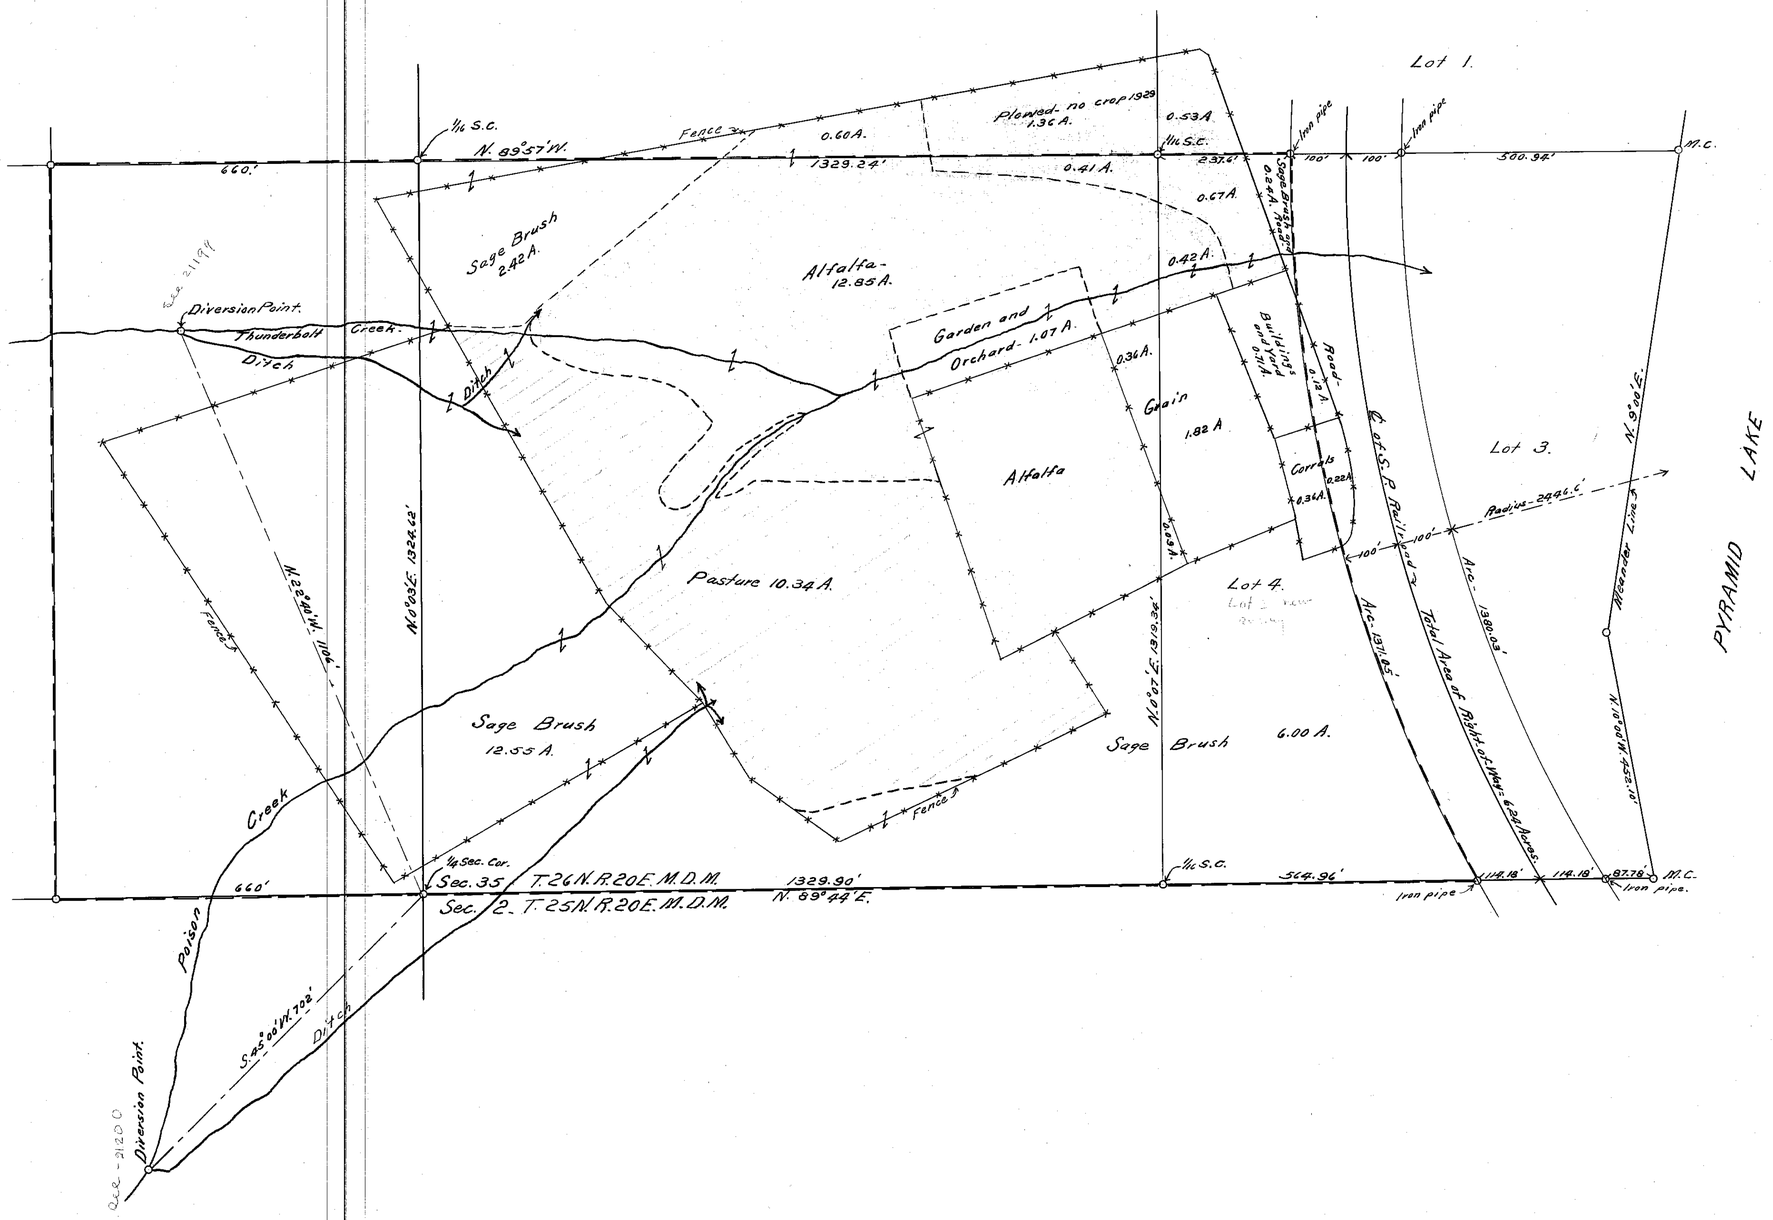

State of Nevada }
County of Washoe } ss.

I, L. H. Taylor, being first duly sworn, depose and say that the above map is a true and accurate plat of the lands irrigated by Elizabeth Symonds Whitty, as taken from the field notes of a survey made by me completed on the 10th. day of October, 1929; that the map and survey were made at the instance of Elizabeth Symonds Whitty and that it truly represents her irrigated lands together with the location of streams and ditches in the imediate vicinity.

L. H. Taylor,
State Water Right Surveyor.

Subscribed and sworn to before me this 18th. day of October, 1929.

S. H. Rosenthal
Notary Public in and for Washoe County, Nevada.

FILED
December 24, 1929
STATE ENGINEER'S OFFICE

9

CULTURAL MAP
OF
LANDS OF ELIZABETH SYMONDS WHITTY

SCALE - 1" = 150'

02221