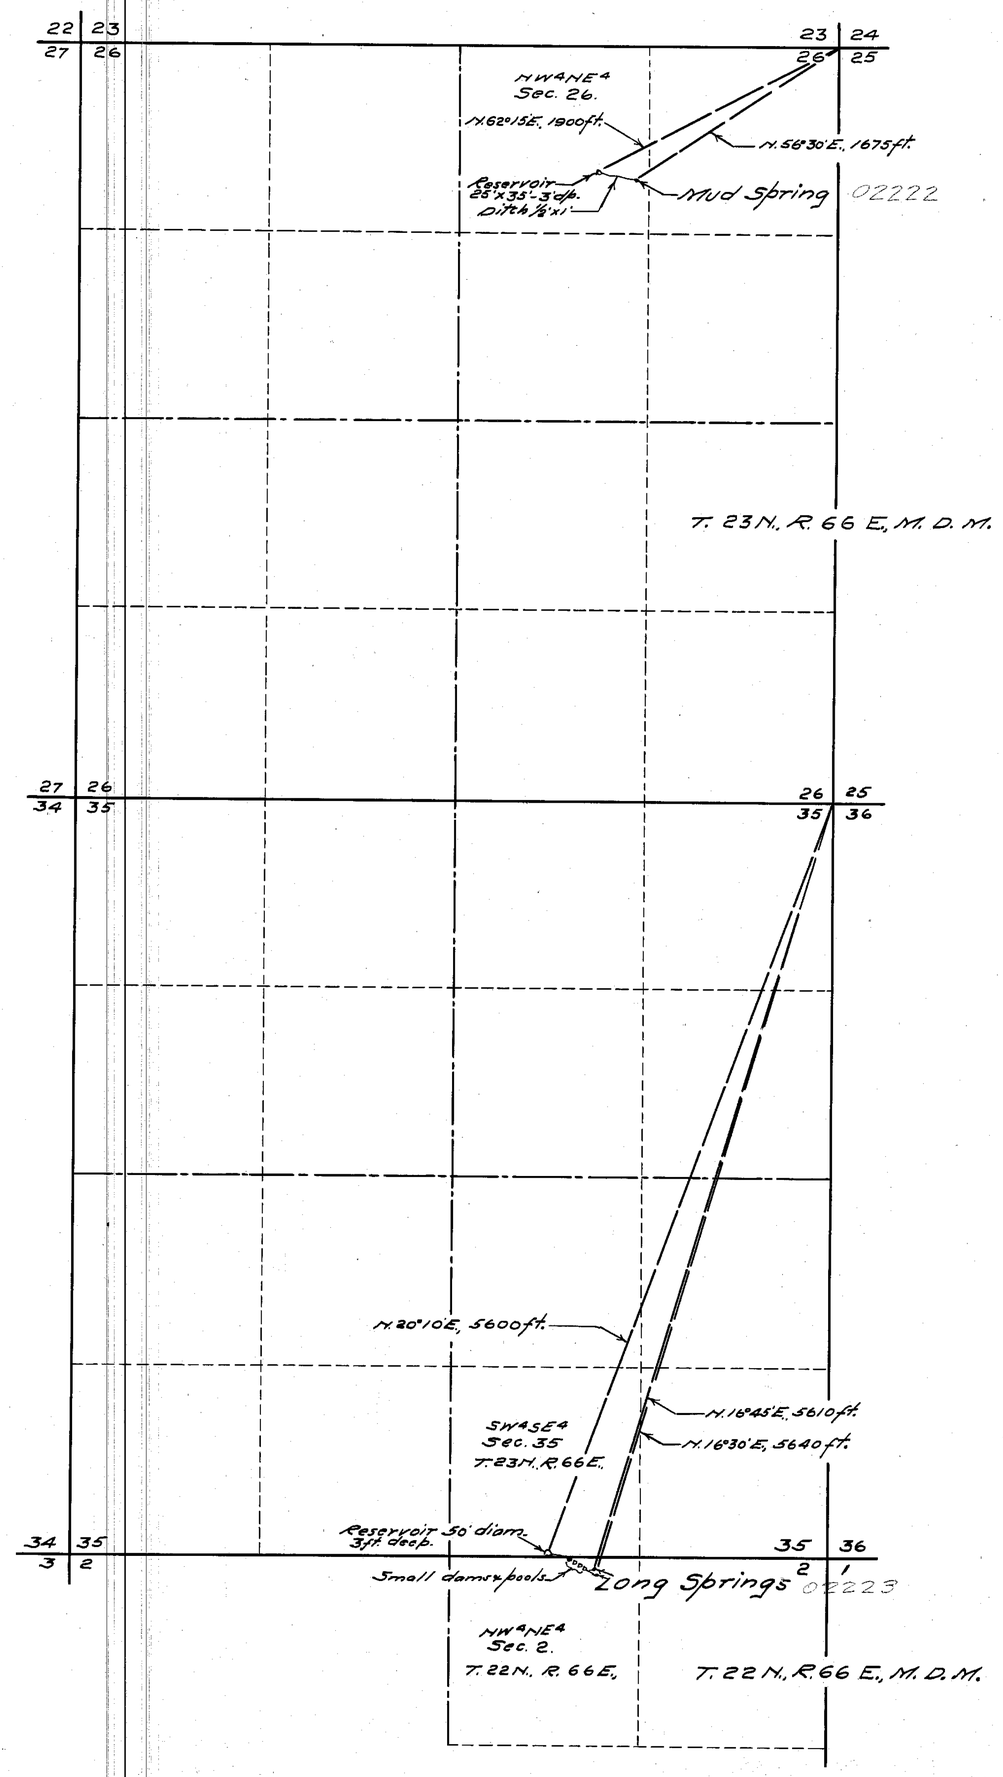

STATE OF NEVADA } SS.
County of White Pine.

I, F.W. Millard, being first duly sworn, depose and say that this map has been correctly drawn to the designated scale from field notes of a survey made by me between the 7th & 9th days of July-1930; That it truly and correctly represents the location and extent of the works used to divert water from MUD SPRINGS and from LONG SPRINGS in White Pine County by the TIPPETT MERCANTILE COMPANY for stock-watering purposes; that the points of diversion, the location and size of the diverting channels, the places and manner of use, and the location and names of all other works or streams which are crossed by or connected with said works, are fully and correctly designated thereon.

F.W. Millard
State Water Right Surveyor.

Subscribed and sworn to before me this 27th day of January - 1930.

Notary Public in and for White Pine County, Nevada.

0 500 1000 2000
Scale 1-in.=600 ft.

FILED
February 14, 1930
STATE ENGINEER'S OFFICE

MAP
TO ACCOMPANY
PROOF OF APPROPRIATION
FOR
STOCKWATERING
BY THE
TIPPETT MERCANTILE CO.
FROM
MUD SPRING & LONG SPRINGS.
Surveyed by Ed. Millard & Son.
Ely, Nevada.
1/27/30.

02222 — 02223