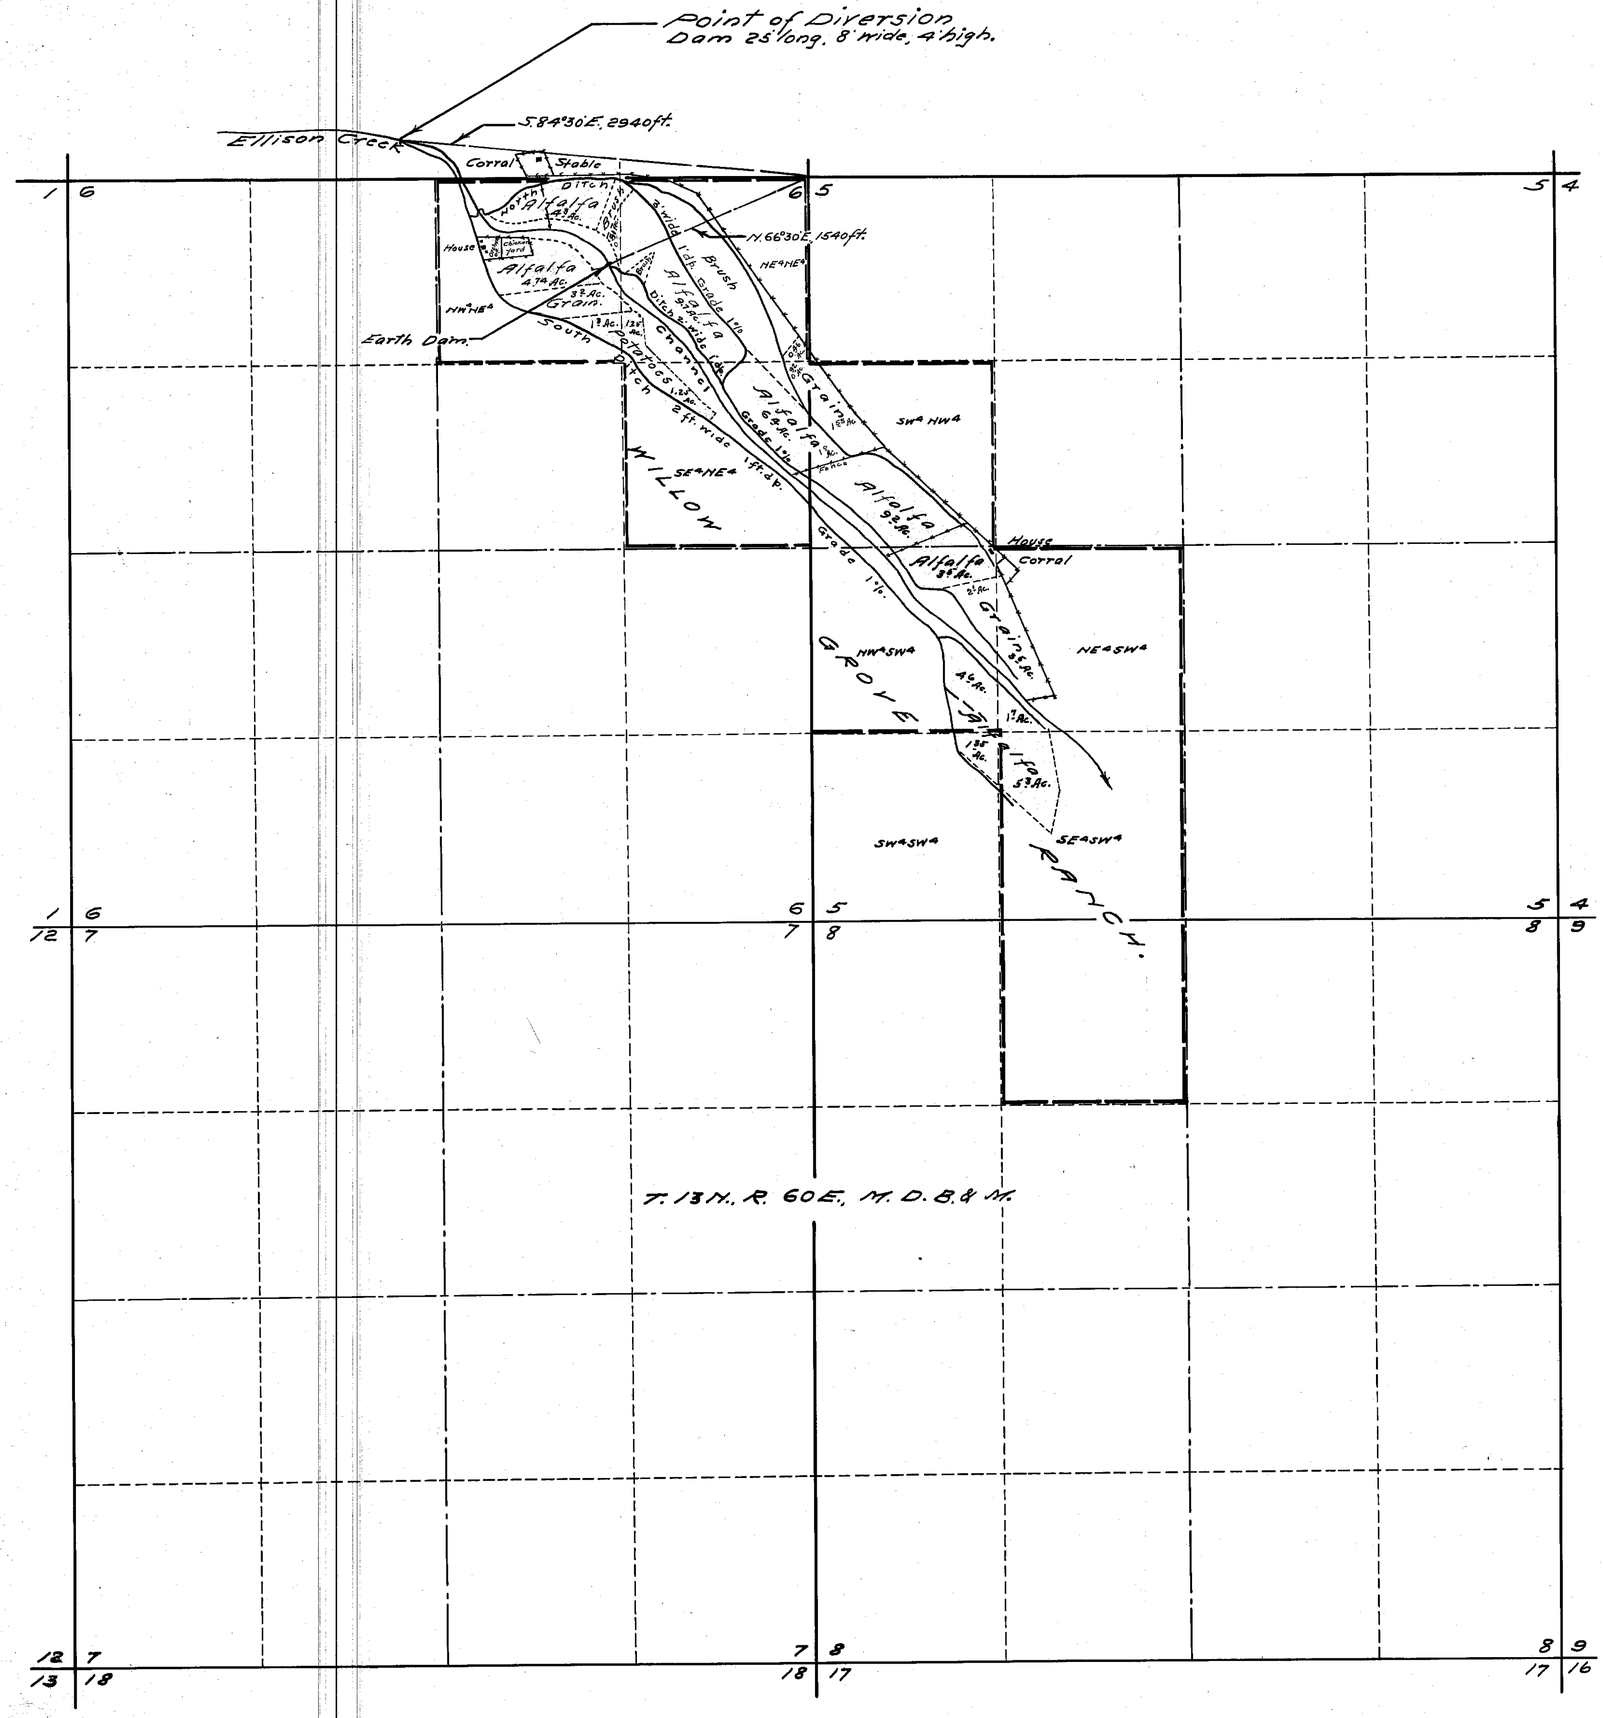

Section	Sub-division	Township	Range	Cultivated Acreage	Description of Culture	Date of First Culture.
6	NW4NE4	13N.	60E.	9.65	Alfalfa	
"	"	"	"	0.3	Orchard	
"	"	"	"	3.2	Grain	
"	"	"	"	1.3	Potatoes	
"	NE4NE4	"	"	1.25	"	
"	"	"	"	9.7	Alfalfa	
"	"	"	"	0.46	Grain	
"	SE4NE4	"	"	0.92	"	
"	"	"	"	6.4	Alfalfa	
"	"	"	"	1.25	Potatoes	
5	SW4NW4	"	"	1.55	Grain	
"	"	"	"	10.2	Alfalfa	
"	NW4SW4	"	"	8.1	"	
"	"	"	"	2.1	Grain	
"	NE4SW4	"	"	3.5	"	
"	"	"	"	1.7	Alfalfa	
"	SE4SW4	"	"	5.3	"	
"	SW4SW4	"	"	1.35	"	
			Total	68.13 Acres.		

STATE OF NEVADA. }
County of White Pine } ss.

I, F.W. Millard, being first duly sworn, depose and say that this map, consisting of one sheet, has been correctly drawn to the designated scale from field notes of a survey made by me between the 24th and 26th days of February, 1930; that it truly and correctly represents the location and extent of the works used to divert water from ELLISON CREEK in White Pine County by ANNIE M. HORTON for irrigation purposes. That all other works or streams which are crossed by or connected with said works, and the boundary, area and kind of culture of lands irrigated, are correctly shown and designated hereon.

F.W. Millard
State Water Right Surveyor.

Subscribed and sworn to before me this 28th day of February, 1930. Gladys McKeman
Notary Public in and for White Pine County, Nevada.

0 500 1000 2000
Scale 1 in. = 600 ft.

MAP
TO ACCOMPANY
PROOF OF APPROPRIATION
FOR IRRIGATION
BY
ANNIE M. HORTON.
FROM
ELLISON CREEK.
Surveyed by Ed. Millard & Son.
Ely, Nevada.

FILED
March 5, 1930
STATE ENGINEER

02224