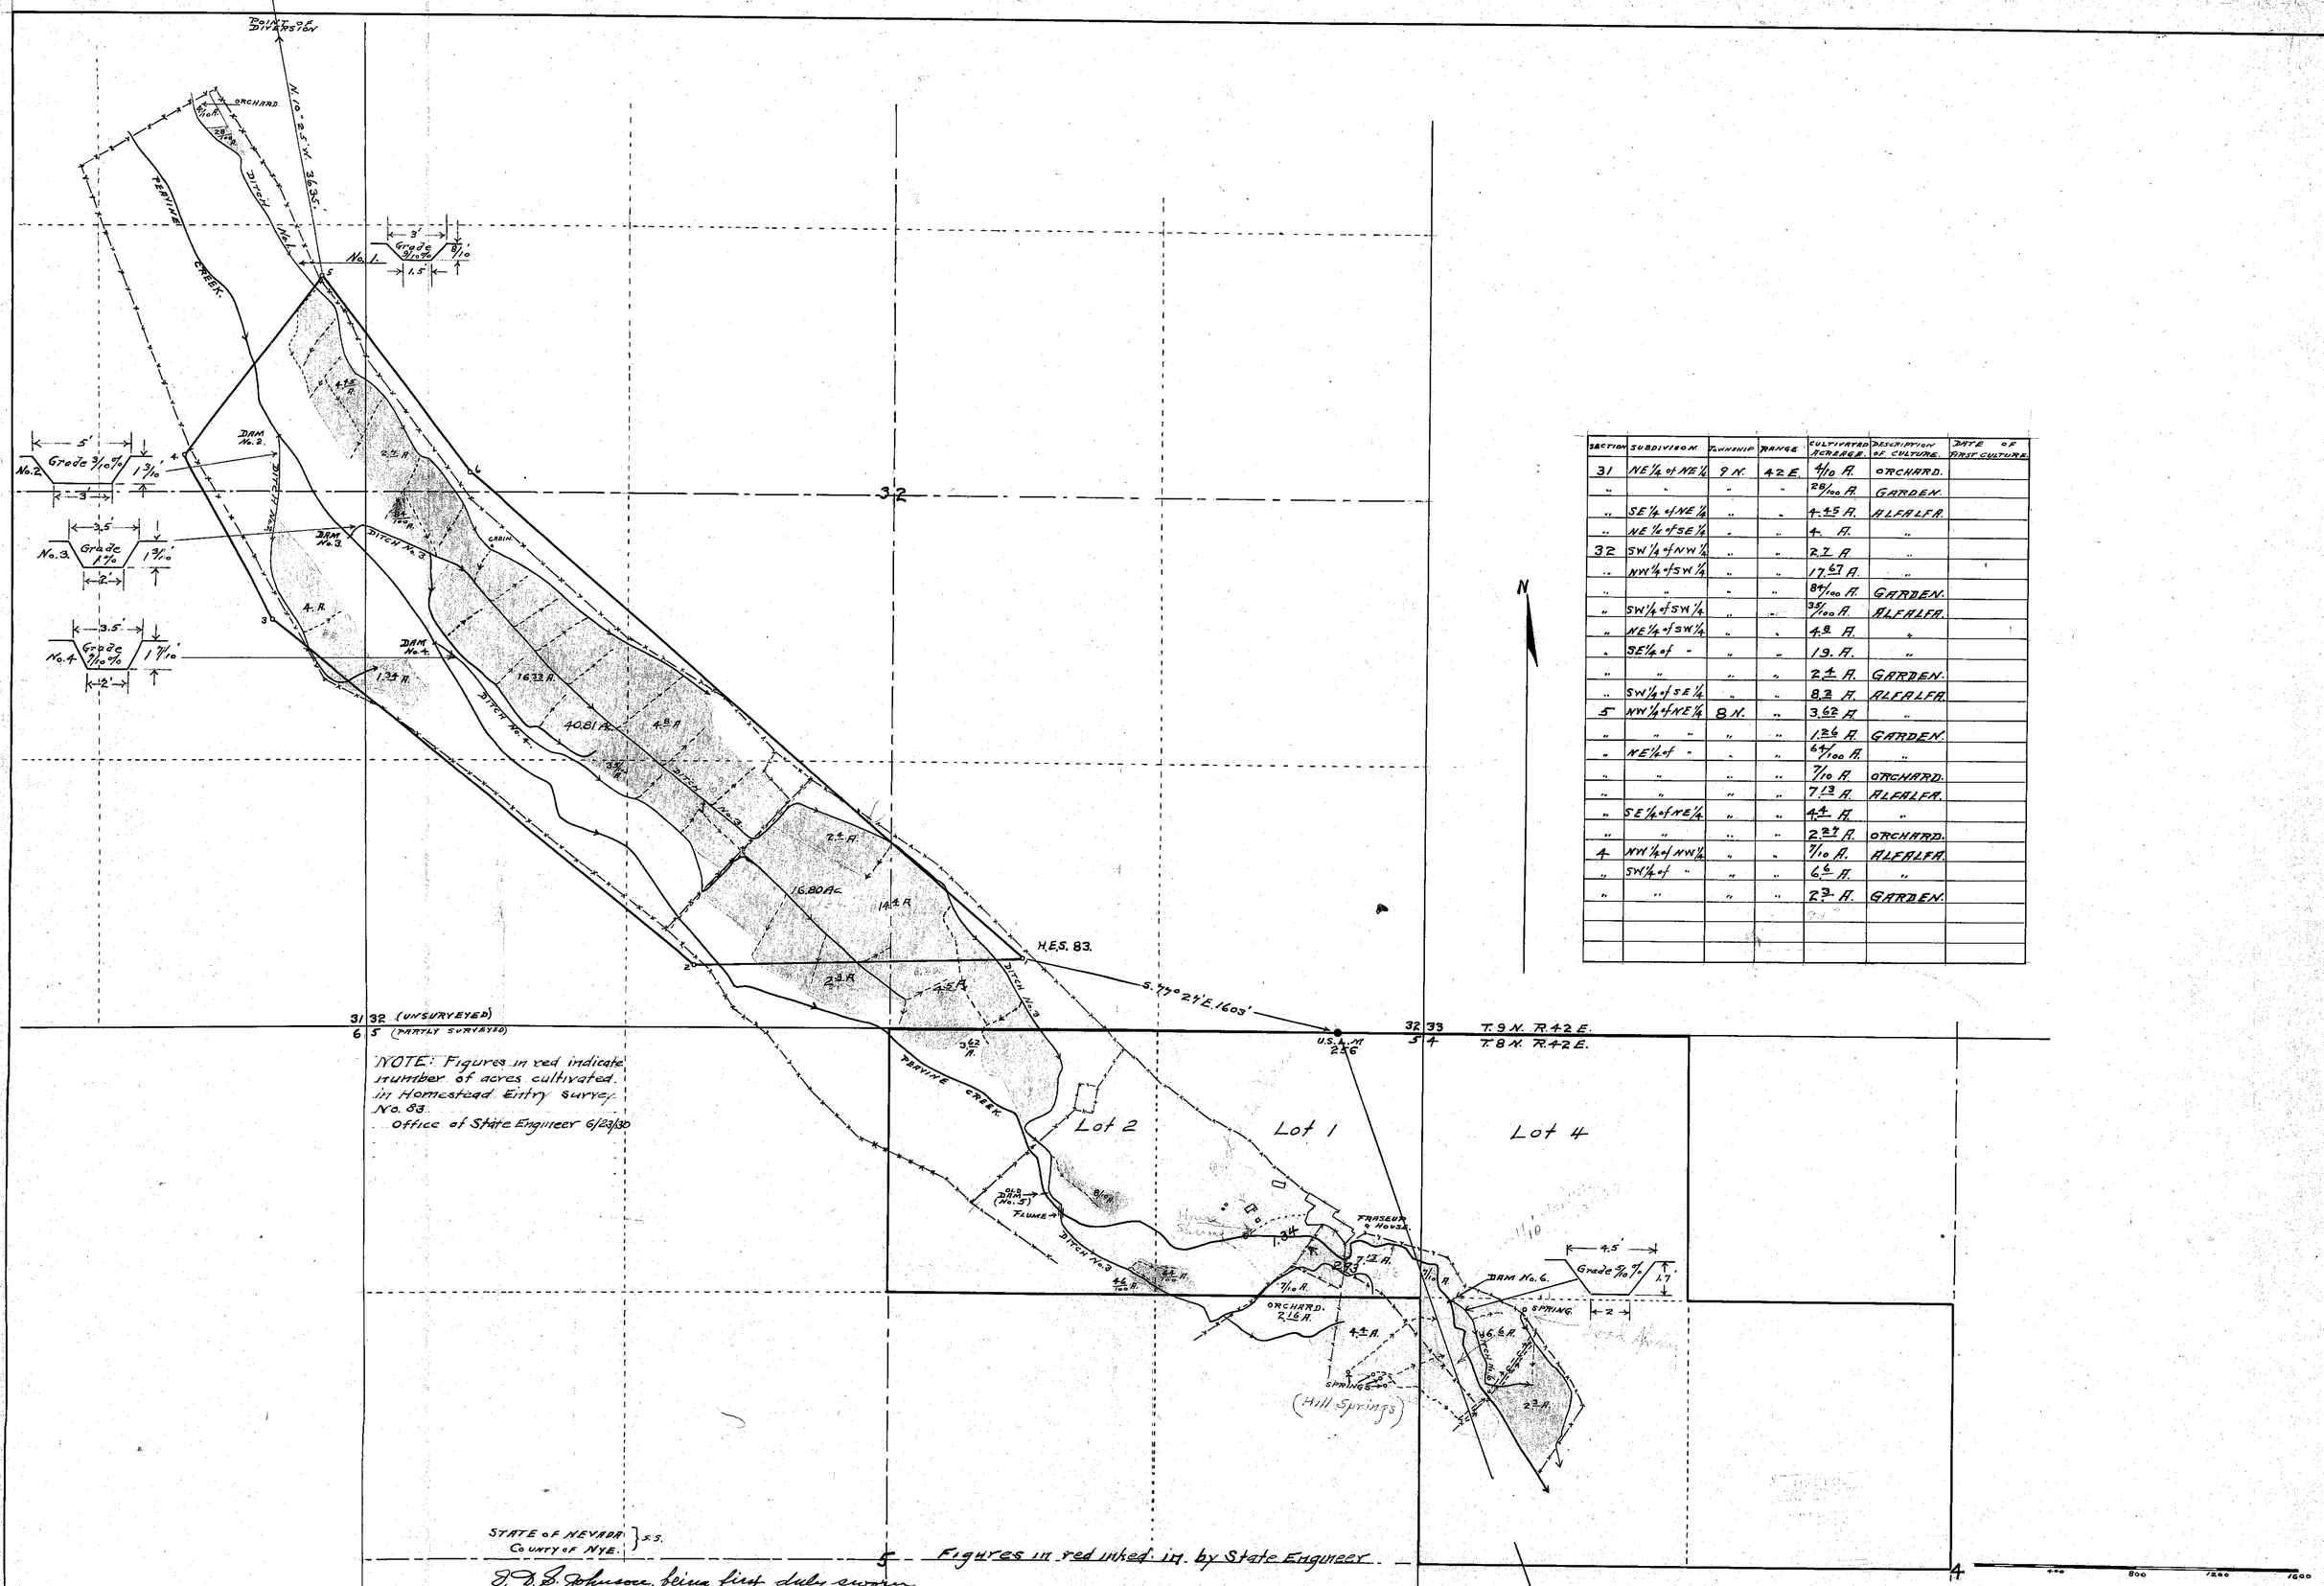

SECTION	SUBDIVISION	TOWNSHIP	RANGE	CULTIVATED ACREAGE	DESCRIPTION OF CULTURE	DATE OF FIRST CULTURE
31	NE 1/4 of NE 1/4	9 N.	42 E.	4/10 A.	ORCHARD.	
"	"	"	"	28/100 A.	GARDEN.	
"	SE 1/4 of NE 1/4	"	"	4.15 A.	ALFALFA.	
"	NE 1/4 of SE 1/4	"	"	4. A.	"	
32	SW 1/4 of NW 1/4	"	"	2.7 A.	"	
"	NW 1/4 of SW 1/4	"	"	17.67 A.	"	
"	"	"	"	84/100 A.	GARDEN.	
"	SW 1/4 of SW 1/4	"	"	35/100 A.	ALFALFA.	
"	NE 1/4 of SW 1/4	"	"	4.8 A.	"	
"	SE 1/4 of "	"	"	1.9. A.	"	
"	"	"	"	2.1 A.	GARDEN.	
"	SW 1/4 of SE 1/4	"	"	8.2 A.	ALFALFA.	
5	NW 1/4 of NE 1/4	8 N.	"	3.62 A.	"	
"	" "	"	"	1.26 A.	GARDEN.	
"	NE 1/4 of "	"	"	64/100 A.	"	
"	"	"	"	7/10 A.	ORCHARD.	
"	"	"	"	7.13 A.	ALFALFA.	
"	SE 1/4 of NE 1/4	"	"	4.4 A.	"	
"	"	"	"	2.27 A.	ORCHARD.	
4	NW 1/4 of NW 1/4	"	"	7/10 A.	ALFALFA.	
"	SW 1/4 of "	"	"	6.6 A.	"	
"	"	"	"	2.3 A.	GARDEN.	

NOTE: Figures in red indicate number of acres cultivated in Homestead Entry Survey No. 53.
Office of State Engineer 6/23/30

STATE OF NEVADA } S.S.
COUNTY OF NYE.

Figures in red inked in by State Engineer.

I, D. S. Johnson, being first duly sworn, deposes and say that this MAP consisting of one sheet has been correctly drawn to the designated scale from field notes of a survey made by me April 16th to 26th, 1929 that it truly and correctly represents the location of the land irrigated from Peavine Creek.

D. S. Johnson
State Water Right Surveyor.

Subscribed and sworn to before me this 3rd day of February 1930.
D. Ward.
Notary Public.

EXHIBIT "H"

In the Fifth Judicial District Court of the State of Nevada in and for the County of Nye. 4405

Filed this 13 day of Sept 1932.
Shash. Slavin
Clerk of said District Court.
by T. H. Hagerson Deputy

S. 19° 40' E. 1816'
SEC. 16 15 21 22 T. 8 N. R. 42 E.
Corner found.

CASE NO. 4405
PLAINTIFF EXHIBIT
DATE Mar 7 1933
R. M. STAY, CLERK
DEPUTY

MAP TO ACCOMPANY PROOF OF APPROPRIATION
OF MRS. O. BERTOLINO
FOR AGRICULTURAL PURPOSES
FROM PEAVINE CREEK.
NYE COUNTY. NEVADA.

SCALE 1" = 400'

02225

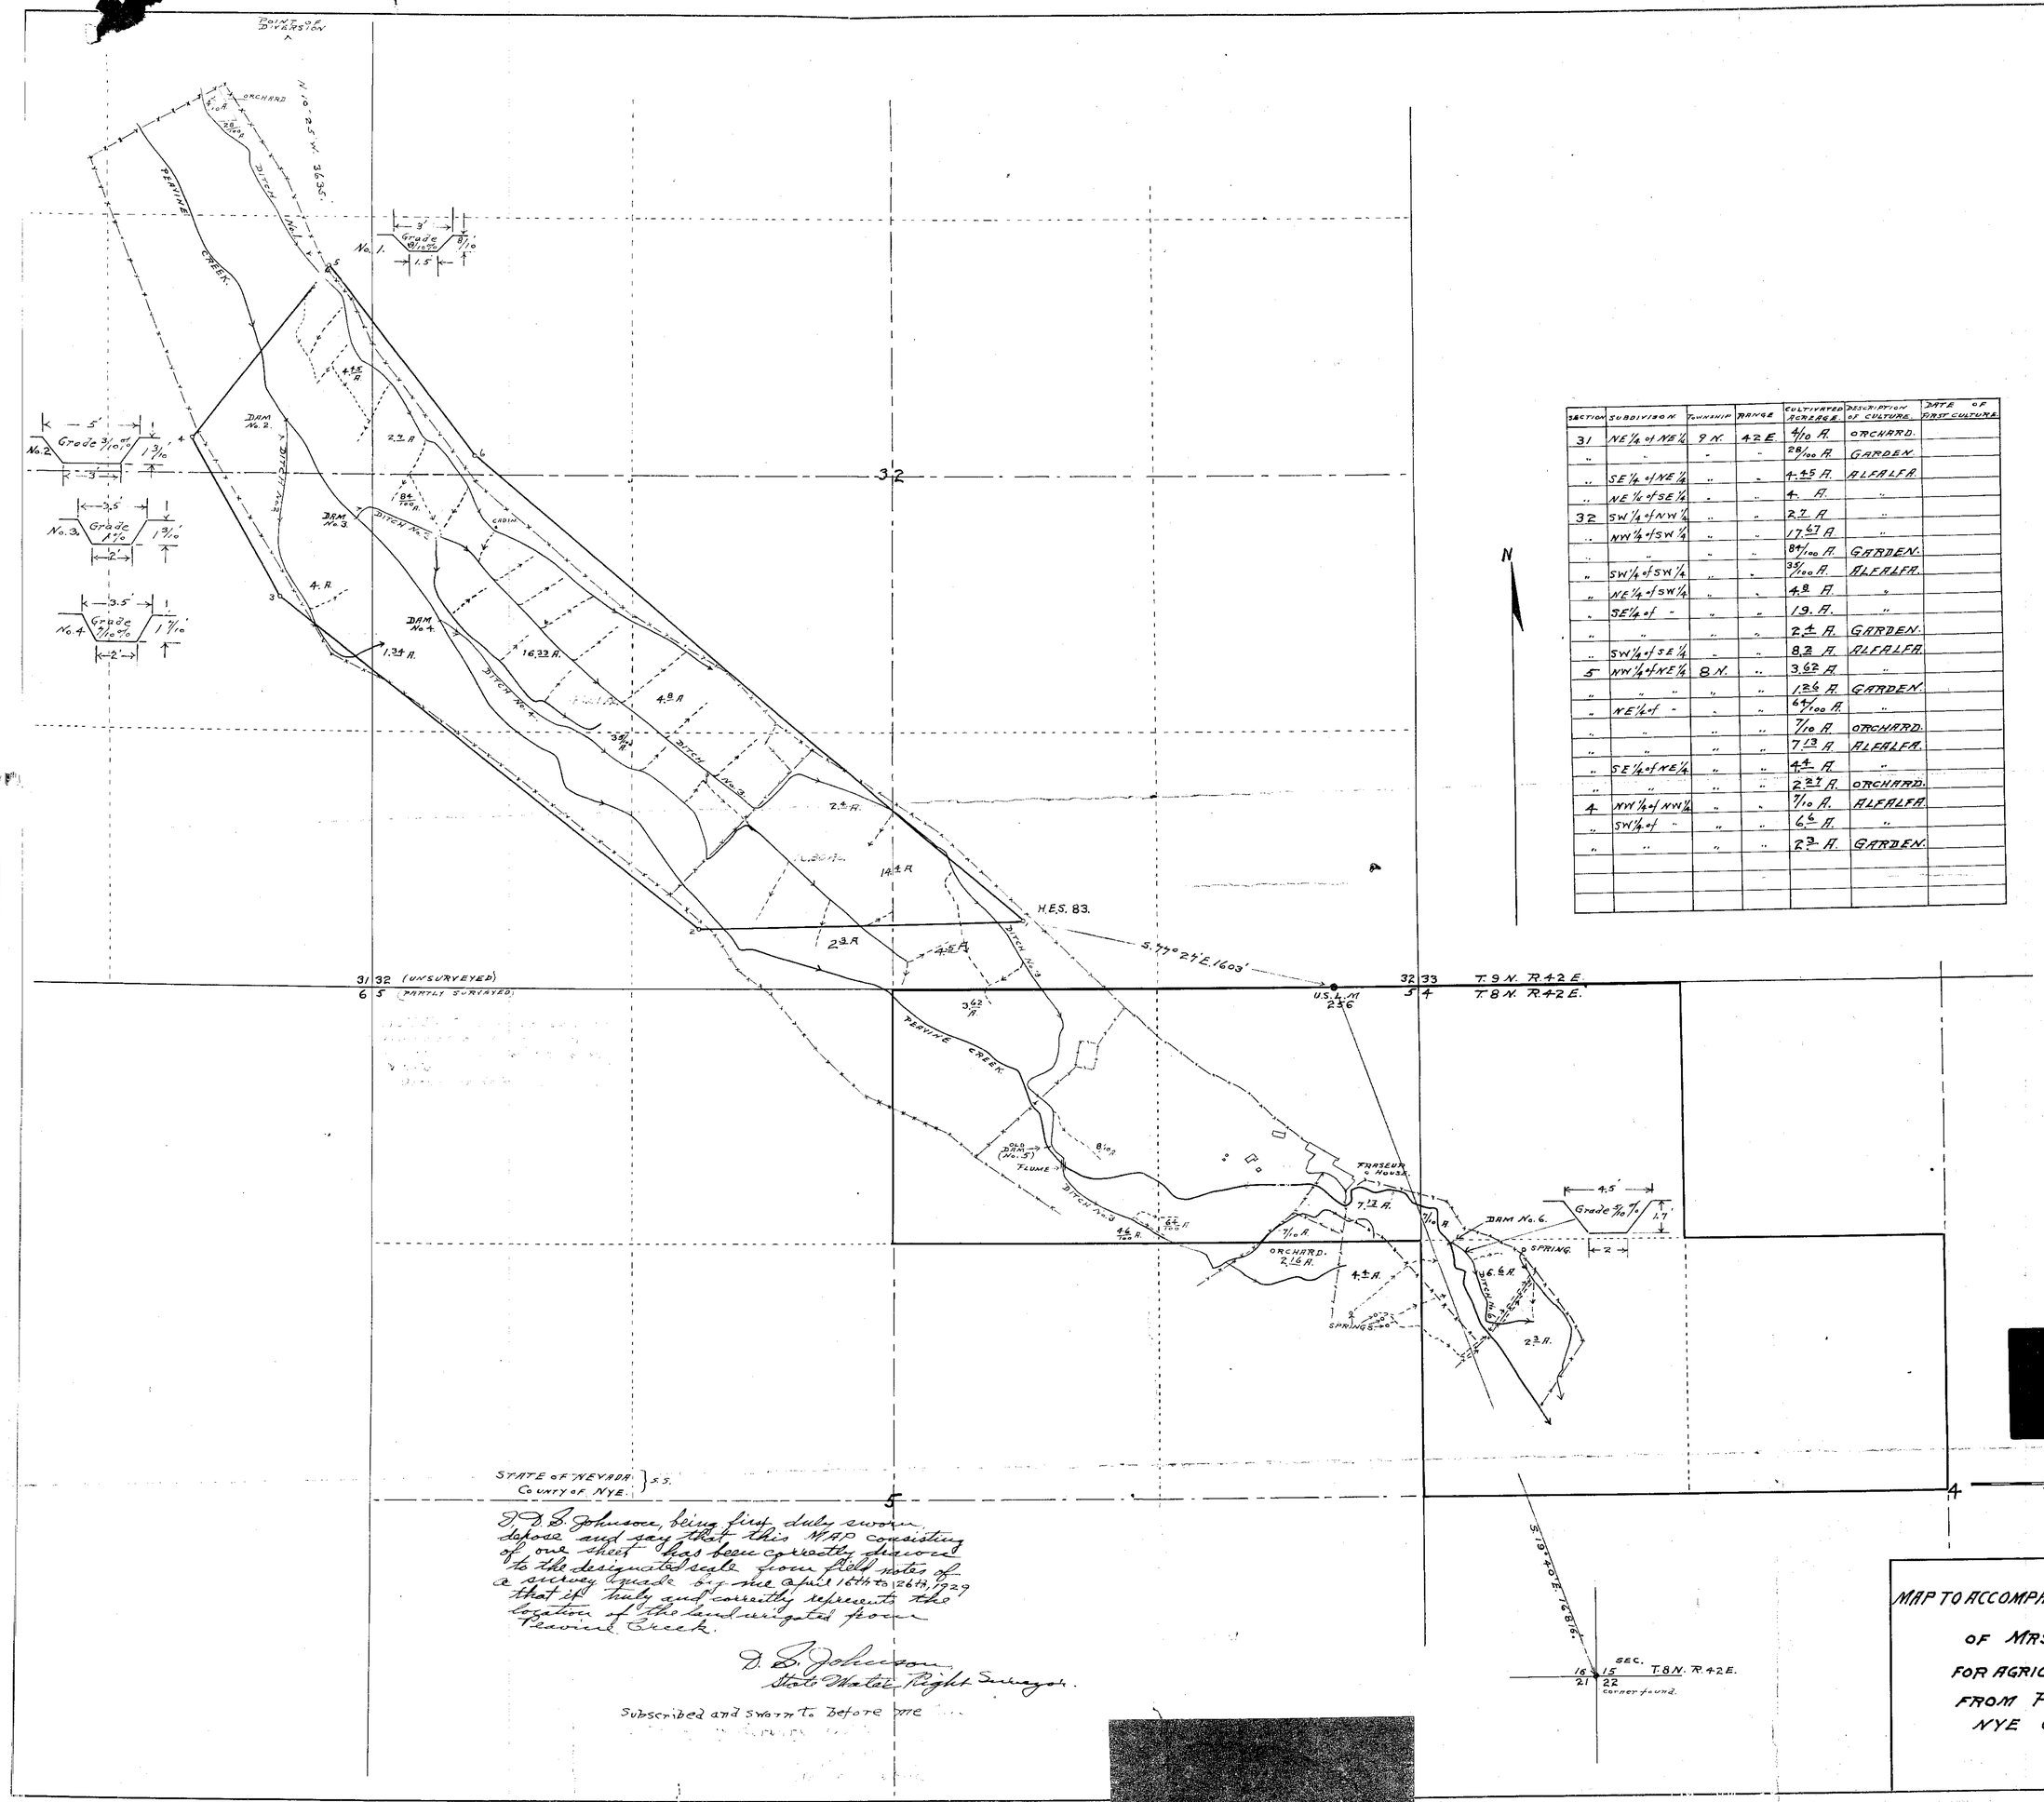

SECTION	SUBDIVISION	TOWNSHIP	RANGE	CULTIVATED SCREAGE	DESCRIPTION OF CULTURE	DATE OF FIRST CULTURE
31	NE 1/4 of NE 1/4	9 N.	42 E	4/10 A.	ORCHARD.	
"	"	"	"	28/100 A.	GARDEN.	
"	SE 1/4 of NE 1/4	"	"	4.45 A.	ALFALFA.	
"	NE 1/4 of SE 1/4	"	"	4. A.	"	
32	SW 1/4 of NW 1/4	"	"	2.7 A.	"	
"	NW 1/4 of SW 1/4	"	"	17.67 A.	"	
"	"	"	"	84/100 A.	GARDEN.	
"	SW 1/4 of SW 1/4	"	"	35/100 A.	ALFALFA.	
"	NE 1/4 of SW 1/4	"	"	4.8 A.	"	
"	SE 1/4 of "	"	"	19. A.	"	
"	"	"	"	2.1 A.	GARDEN.	
"	SW 1/4 of SE 1/4	"	"	8.2 A.	ALFALFA.	
5	NW 1/4 of NE 1/4	8 N.	"	3.62 A.	"	
"	" "	"	"	1.26 A.	GARDEN.	
"	NE 1/4 of "	"	"	64/100 A.	"	
"	"	"	"	7/10 A.	ORCHARD.	
"	"	"	"	7.13 A.	ALFALFA.	
"	SE 1/4 of NE 1/4	"	"	4.4 A.	"	
"	"	"	"	2.27 A.	ORCHARD.	
4	NW 1/4 of NW 1/4	"	"	7/10 A.	ALFALFA.	
"	SW 1/4 of "	"	"	6.6 A.	"	
"	"	"	"	2.3 A.	GARDEN.	

STATE OF NEVADA } S.S.
COUNTY OF NYE.

D. S. Johnson, being first duly sworn deposes and says that this MAP consisting of one sheet has been correctly drawn to the designated scale from field notes of a survey made by me April 16th to 26th, 1929 that it truly and correctly represents the location of the land irrigated from Pervine Creek.

D. S. Johnson.
State Water Right Surveyor.

Subscribed and sworn to before me ...

MAP TO ACCOMPANY PROOF OF APPROPRIATION
OF MRS. O. BERTOLINO
FOR AGRICULTURAL PURPOSES
FROM PERVINE CREEK.
NYE COUNTY. NEVADA.

SCALE 1" = 400'

02225

02225