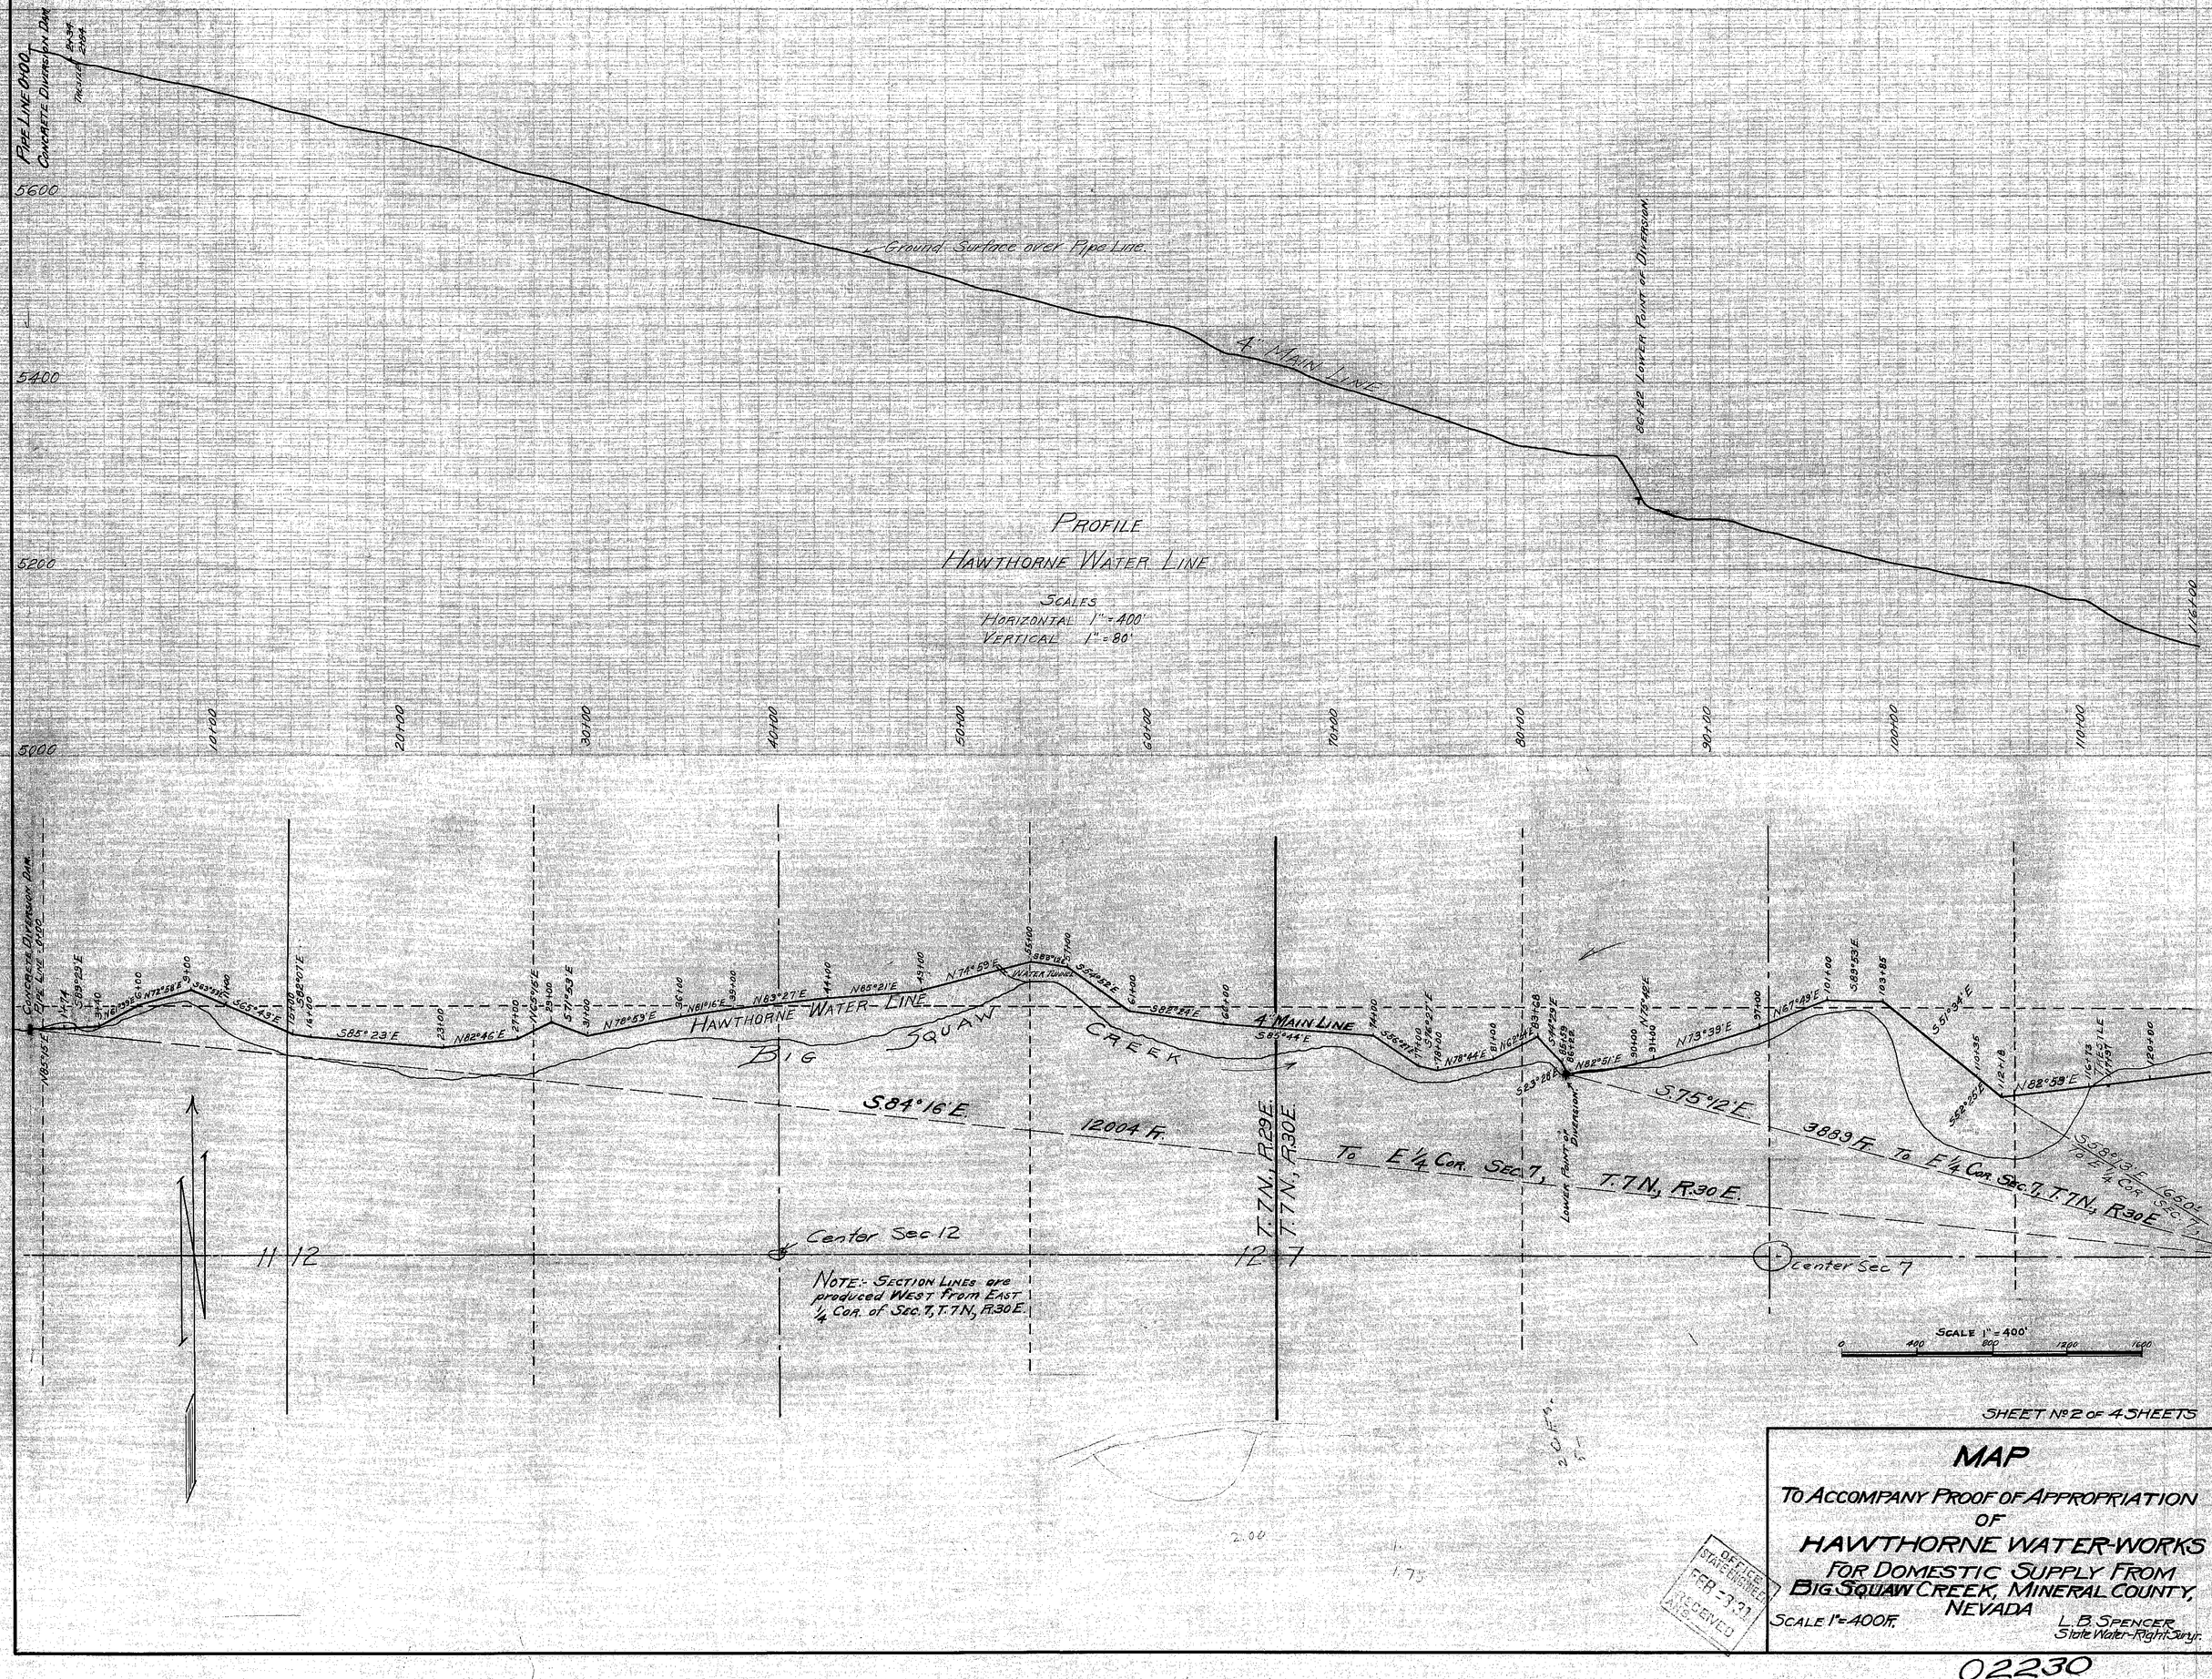

Sheet No 2 of 4 Sheets

MAP

To Accompany Proof of Appropriation of

Hawthorne Water-Works

For Domestic Supply From Big Squaw Creek, Mineral County, Nevada

Scale 1" = 400 Ft.

L. B. Spencer
State Water-Right Surv.

Office State Engineer
Feb - 3 '31
Received

02230

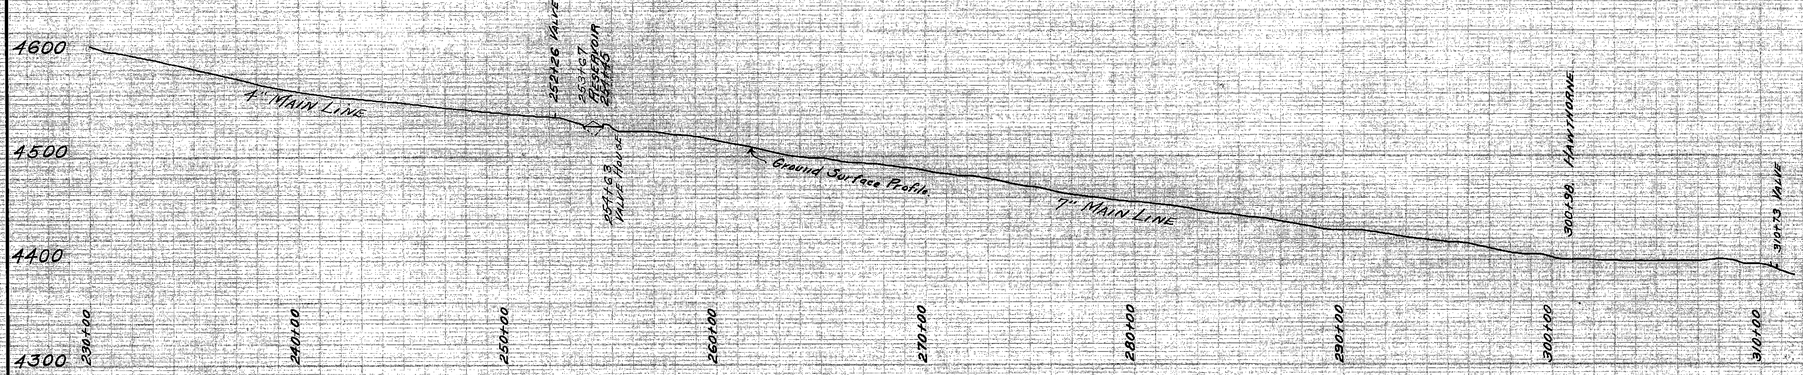

PROFILE

HAWTHORNE WATER LINE

SCALE - HORIZONTAL 1"=400'
VERTICAL 1"=80'

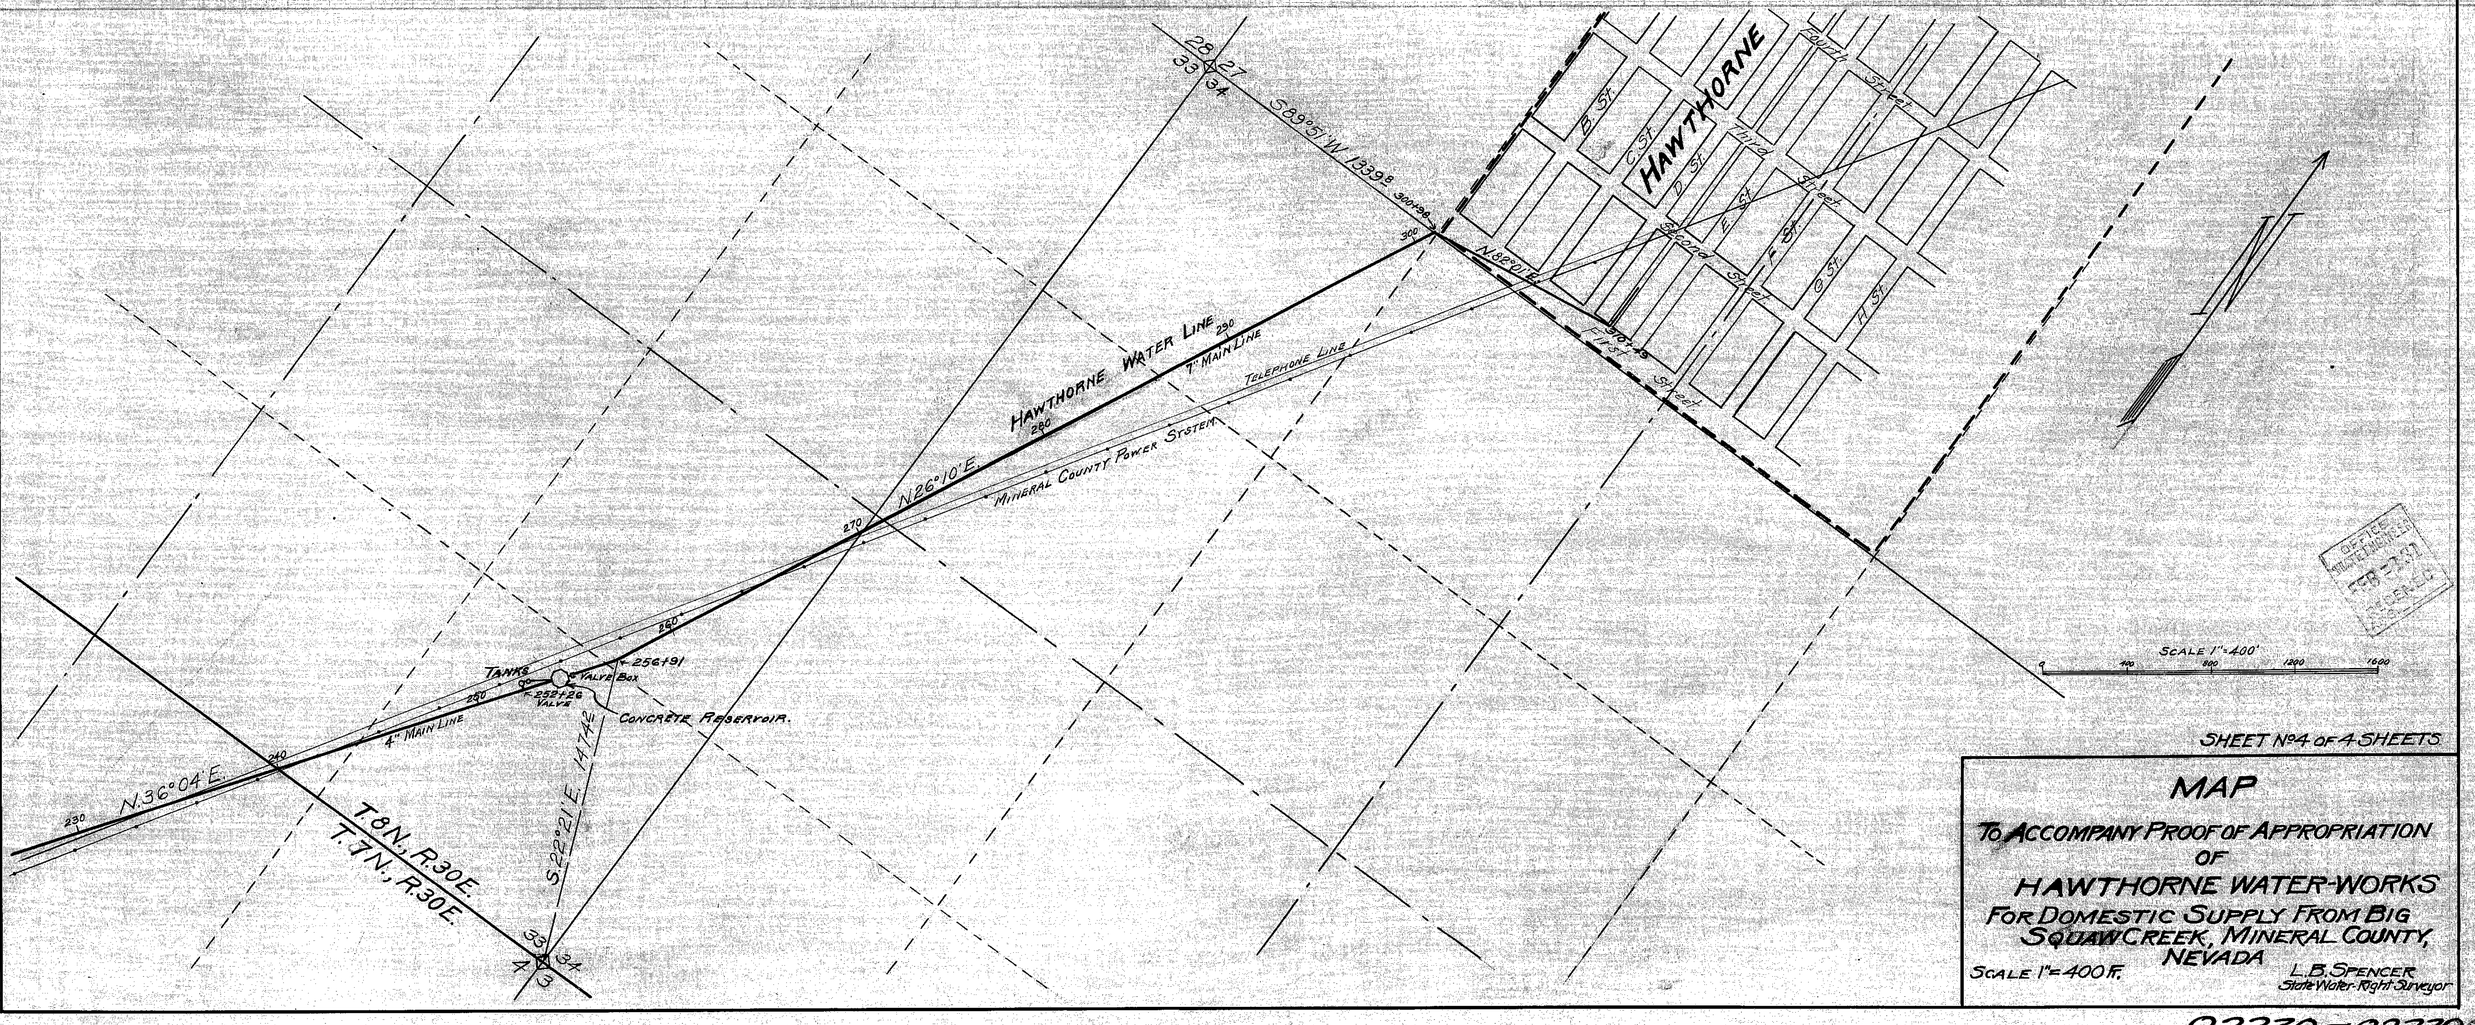

SHEET No 4 OF 4 SHEETS

MAP

TO ACCOMPANY PROOF OF APPROPRIATION OF HAWTHORNE WATER-WORKS FOR DOMESTIC SUPPLY FROM BIG SQUAW CREEK, MINERAL COUNTY, NEVADA

SCALE 1"=400 ft.

L. B. SPENCER
State Water-Right Surveyor

02230 — 02230A

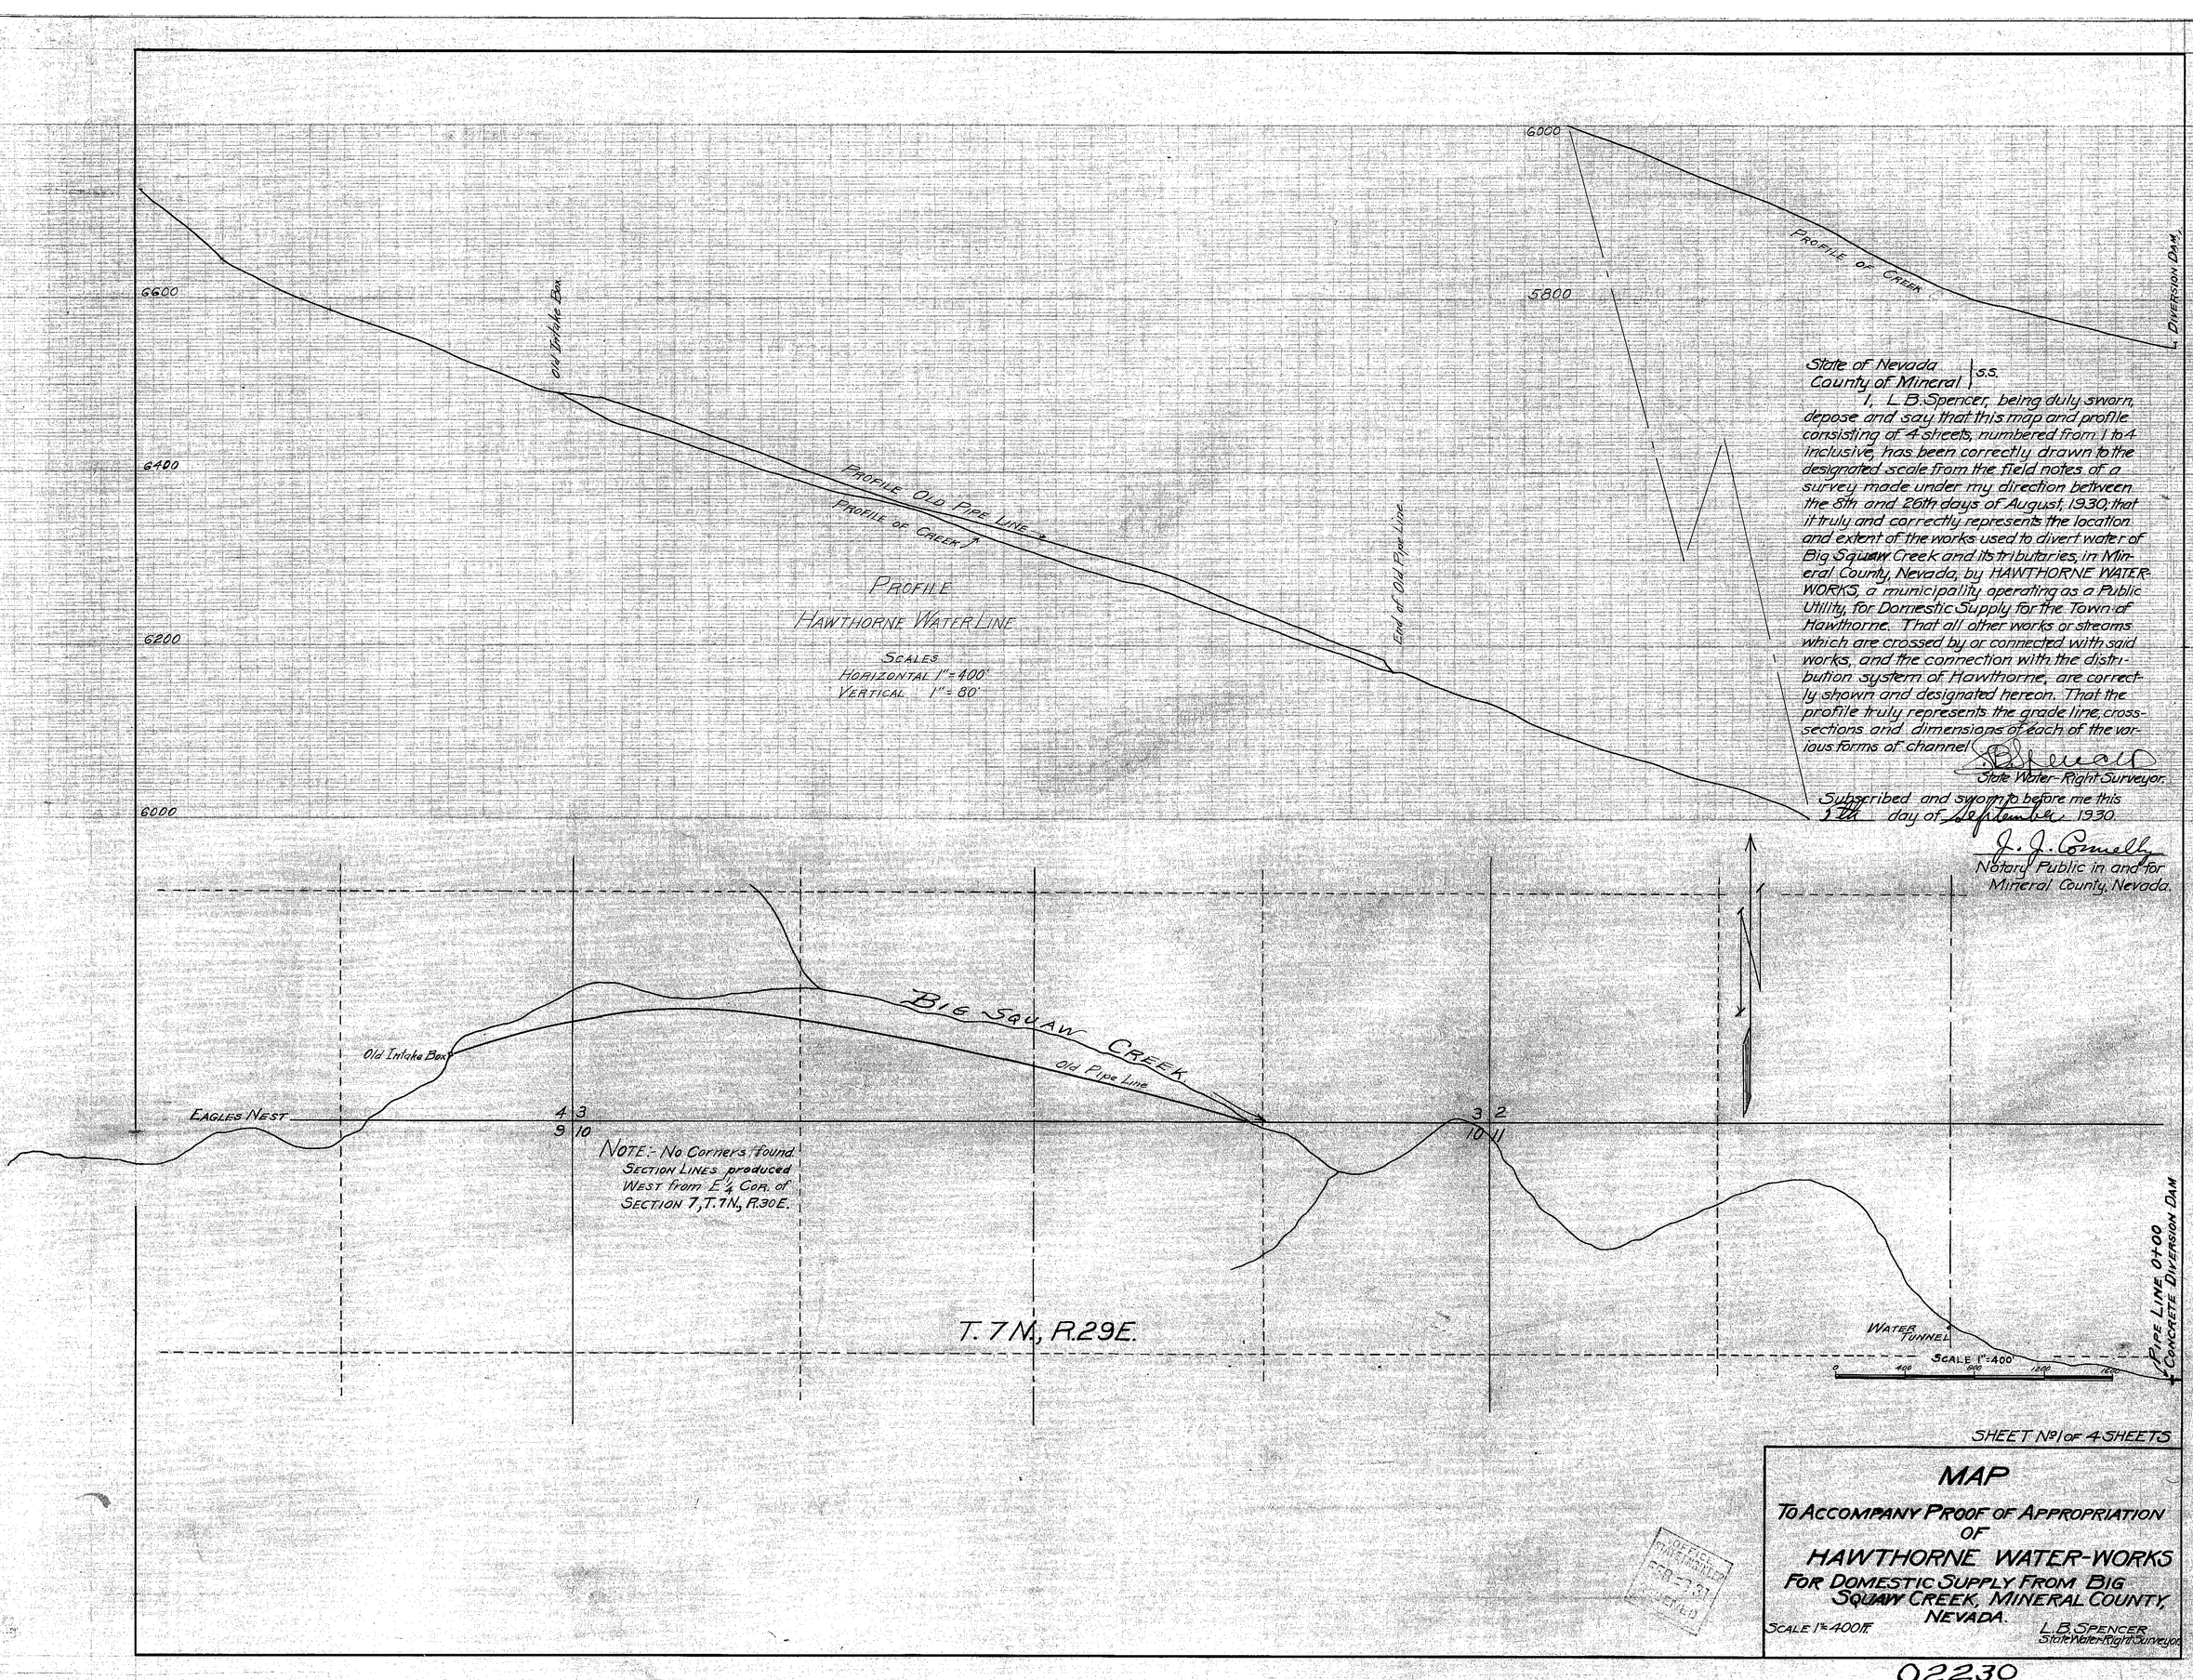

State of Nevada }
County of Mineral } S.S.

I, L. B. Spencer, being duly sworn, depose and say that this map and profile consisting of 4 sheets, numbered from 1 to 4 inclusive, has been correctly drawn to the designated scale from the field notes of a survey made under my direction between the 5th and 26th days of August, 1930, that it truly and correctly represents the location and extent of the works used to divert water of Big Squaw Creek and its tributaries, in Mineral County, Nevada, by HAWTHORNE WATER WORKS, a municipality operating as a Public Utility, for Domestic Supply for the Town of Hawthorne. That all other works or streams which are crossed by or connected with said works, and the connection with the distribution system of Hawthorne, are correctly shown and designated hereon. That the profile truly represents the grade line, cross-sections and dimensions of each of the various forms of channel.

L. B. Spencer
State Water-Right Surveyor.

Subscribed and sworn to before me this 9th day of September 1930.

J. J. Connelly
Notary Public in and for
Mineral County, Nevada.

SHEET No 1 OF 4 SHEETS

MAP

TO ACCOMPANY PROOF OF APPROPRIATION OF HAWTHORNE WATER-WORKS FOR DOMESTIC SUPPLY FROM BIG SQUAW CREEK, MINERAL COUNTY, NEVADA.

SCALE 1" = 400 ft.

L. B. SPENCER
State Water-Right Surveyor.

OFFICE STATE ENGINEER FEB 7 31 FILED

02230