Exhibit No. 1

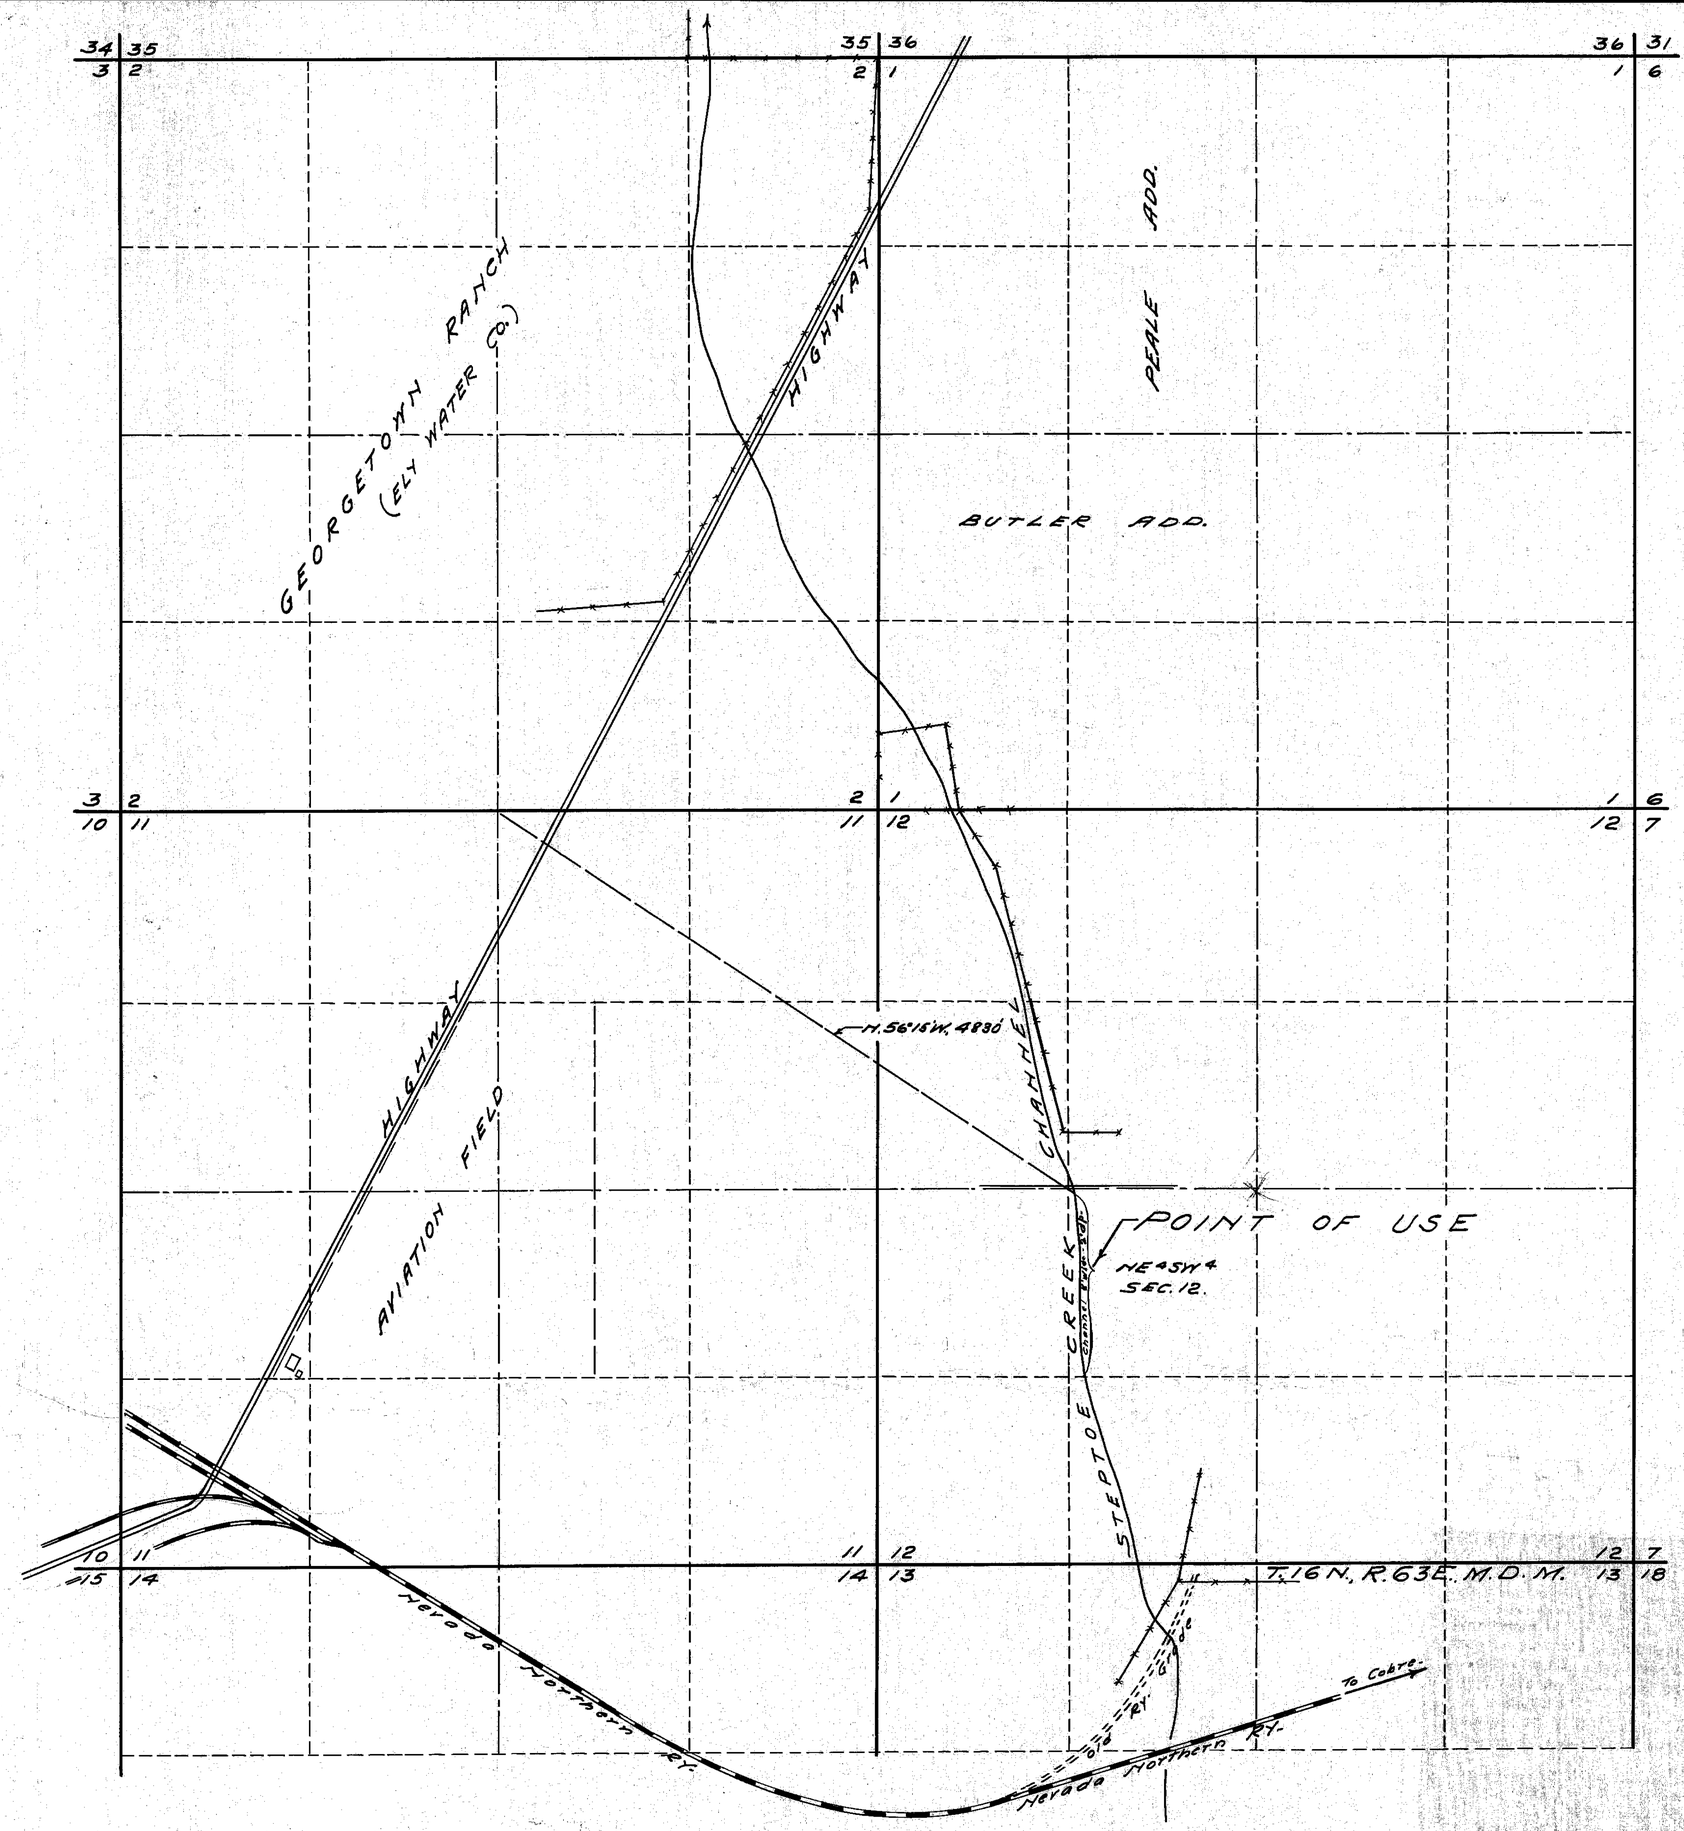

STATE OF NEVADA }
County of White Pine } SS.

I F.W. Millard, being first duly sworn, depose and say that this map, consisting of one sheet, has been correctly drawn to the designated scale from field notes of a survey made by me between the 18th and 20th days of January, 1931; That it truly and correctly represents the location and extent of the works and the point of use from STEPTOE CREEK in WHITE PINE COUNTY by the GRISWOLD HENDERSON LIVESTOCK COMPANY for stockwatering purposes, that the point of use, the location and size of the channel or other conduit, the place and manner of use, the location and names of all other works or streams which are crossed by or connected with the said works, are fully and correctly designated thereon.

F.W. Millard
State Water Right Surveyor.

Subscribed and sworn to before me this 21st day of March, 1931.

Notary Public in and for White Pine County, Nevada.

No. 02233
No township and range shown on this Map. — Proof gives T16N R63E

0 500 1000 2000
Scale 1-in. = 600 ft.

FILED
May 14, 1931
STATE ENGINEER'S OFFICE

OFFICE STATE ENGINEER
MAY 14 '31
RECEIVED

OFFICE STATE ENGINEER
MAR 23 '31
RECEIVED

8H

MAP TO ACCOMPANY
PROOF OF APPROPRIATION
FOR STOCKWATERING
BY GRISWOLD HENDERSON
LIVESTOCK COMPANY.
FROM STEPTOE CREEK

Surveyed by Jan. 1931.

Ed. Millard & Son.
Ely, Nevada.

02233