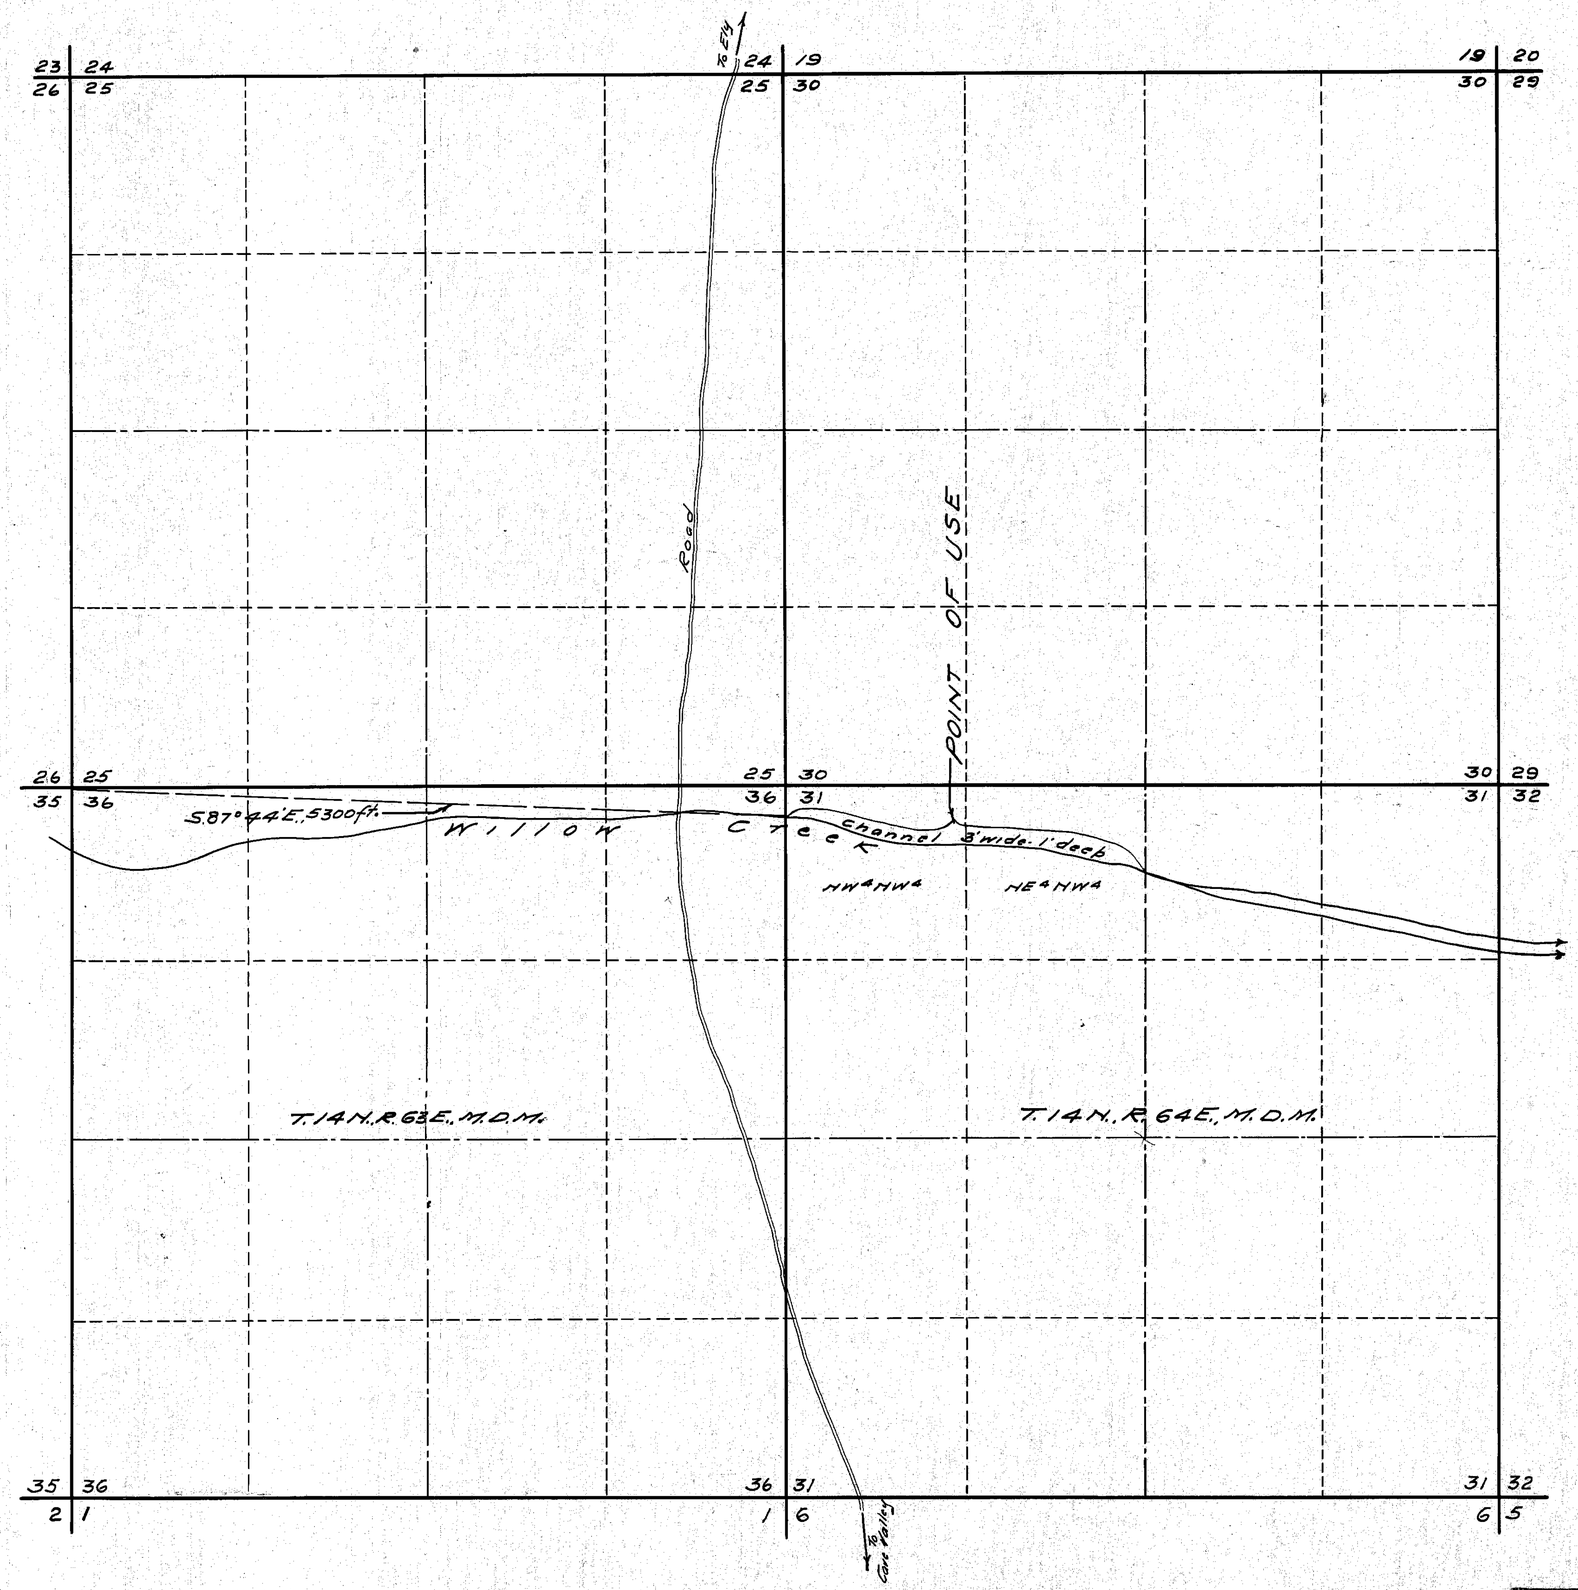

STATE OF NEVADA }
County of White Pine } ss.

I, F.W. Millard, being first duly sworn, depose and say that this map, consisting of one sheet, has been correctly drawn to the designated scale from field notes of a survey made by me between the 5th and 7th days of February, 1931; That it truly and correctly represents the location and extent of the works and the point of use from WILLOW CREEK in WHITE PINE COUNTY by the GRISWOLD HENDERSON LIVESTOCK COMPANY for stockwatering purposes, that the point of use, the location and size of the channel or other conduit, the place and manner of use, the location and names of all other works or streams which are crossed by or connected with the said works, are fully and correctly designated thereon.

F.W. Millard
State Water Right Surveyor.

Subscribed and sworn to before me this 21st day of March, 1931.

Notary Public in and for White Pine County, Nevada.

0 500 1000 2000
Scale 1-in. = 600 ft.

FILED
April 23, 1931
STATE ENGINEER'S OFFICE

OFFICE STATE ENGINEER
APR 23 1931
FILED

MAP TO ACCOMPANY
PROOF OF APPROPRIATION
FOR STOCKWATERING
BY GRISWOLD HENDERSON
LIVESTOCK COMPANY.
FROM WILLOW CREEK

Surveyed by Feb. 1931.
Ed. Millard & Son, Ely, Nevada.

02234