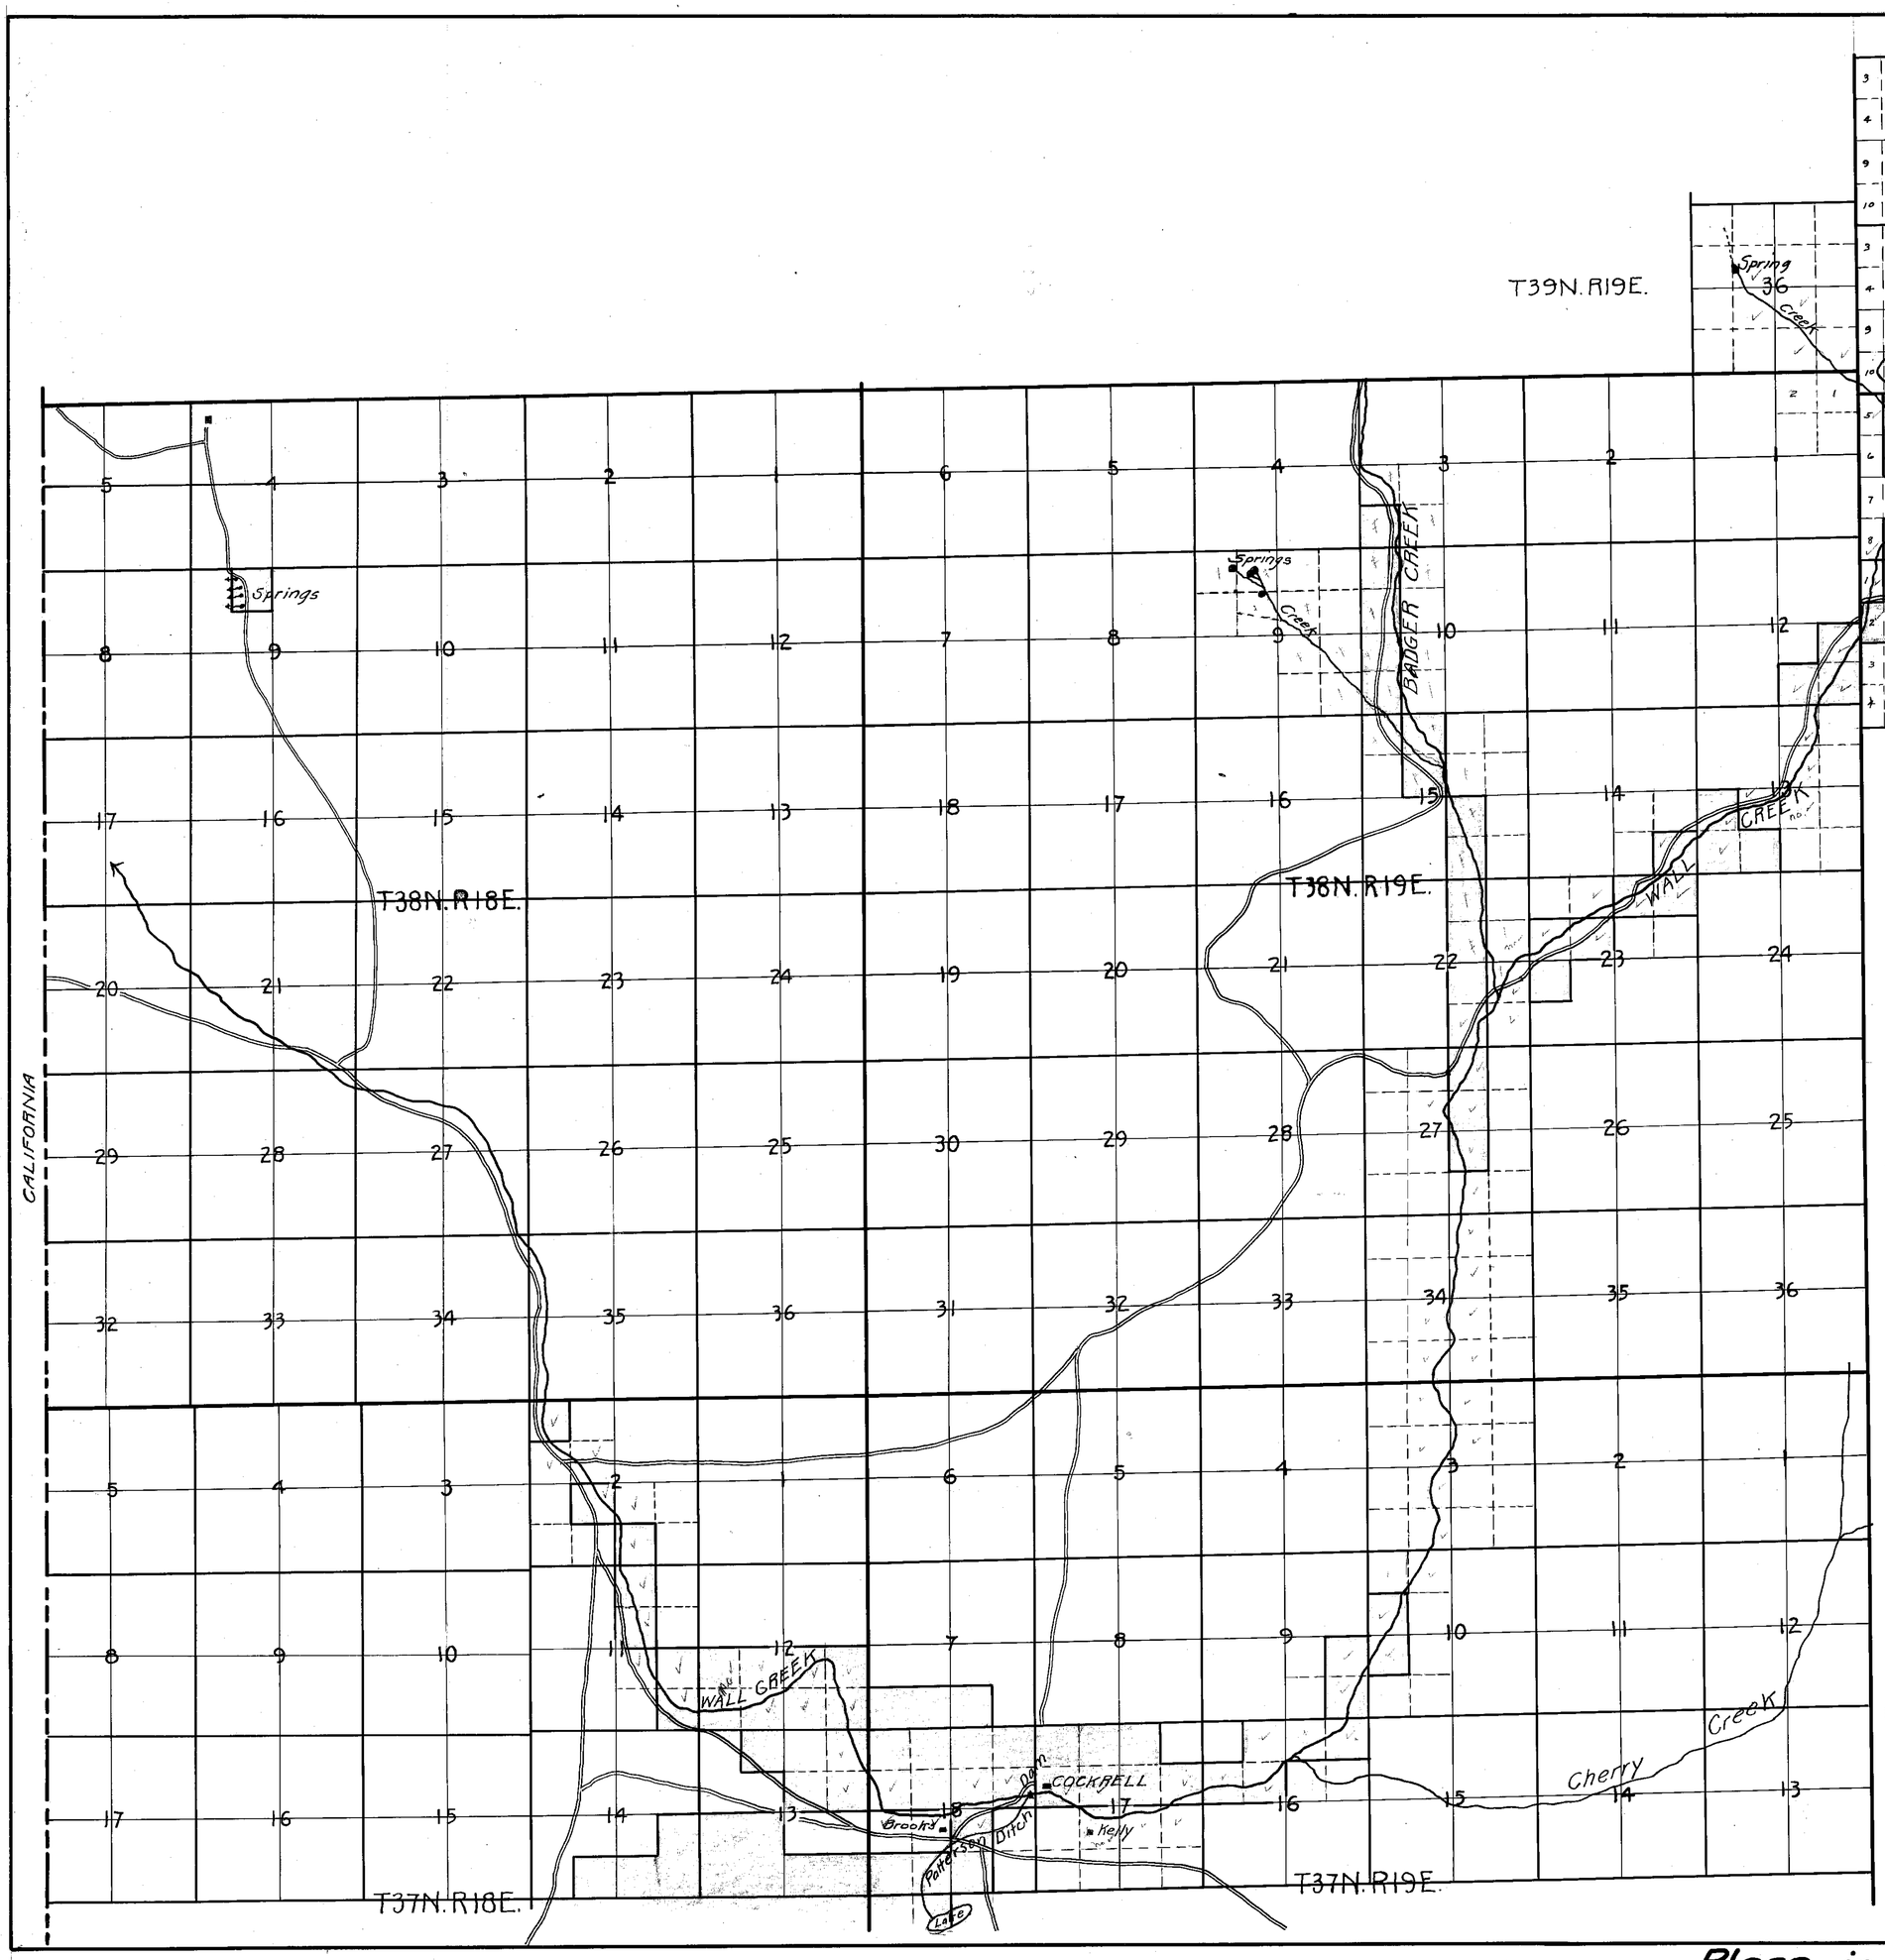

State of Nevada.
County of Washoe } S.S.

I, C.V. Taylor, being first duly sworn, depose and say that the above map is a true and accurate plat of the stock watering works of W.F. and Letha M. Cockrell as taken from the field notes of a survey made by me, completed on the 27th day of April, 1931, that the map and survey were made at the instance of W.F. and Letha M. Cockrell, owners of said works, and that it truly represents said stock watering works.

C.V. Taylor, State Water Right Surveyor.

Subscribed and sworn to before me this 12th day of May, 1931.

Notary Public in and for Washoe County, Nevada.

1 Wall Creek & Springs 02242
2 " " 02243
3 " " 02244

FILED
June 16, 1931
STATE ENGINEER'S OFFICE

0 1 2 3 MI.

MAP TO ACCOMPANY PROOFS OF APPROPRIATION OF STOCKWATER

WALL CREEK AND SPRINGS 02242
BADGER CREEK & SPRINGS 02243
RIGHT FORK & SPRINGS 02244

WASHOE COUNTY, NEVADA

W.F. & LETHA M. COCKRELL, CLAIMANTS

Place in Files 02242-02243-02244