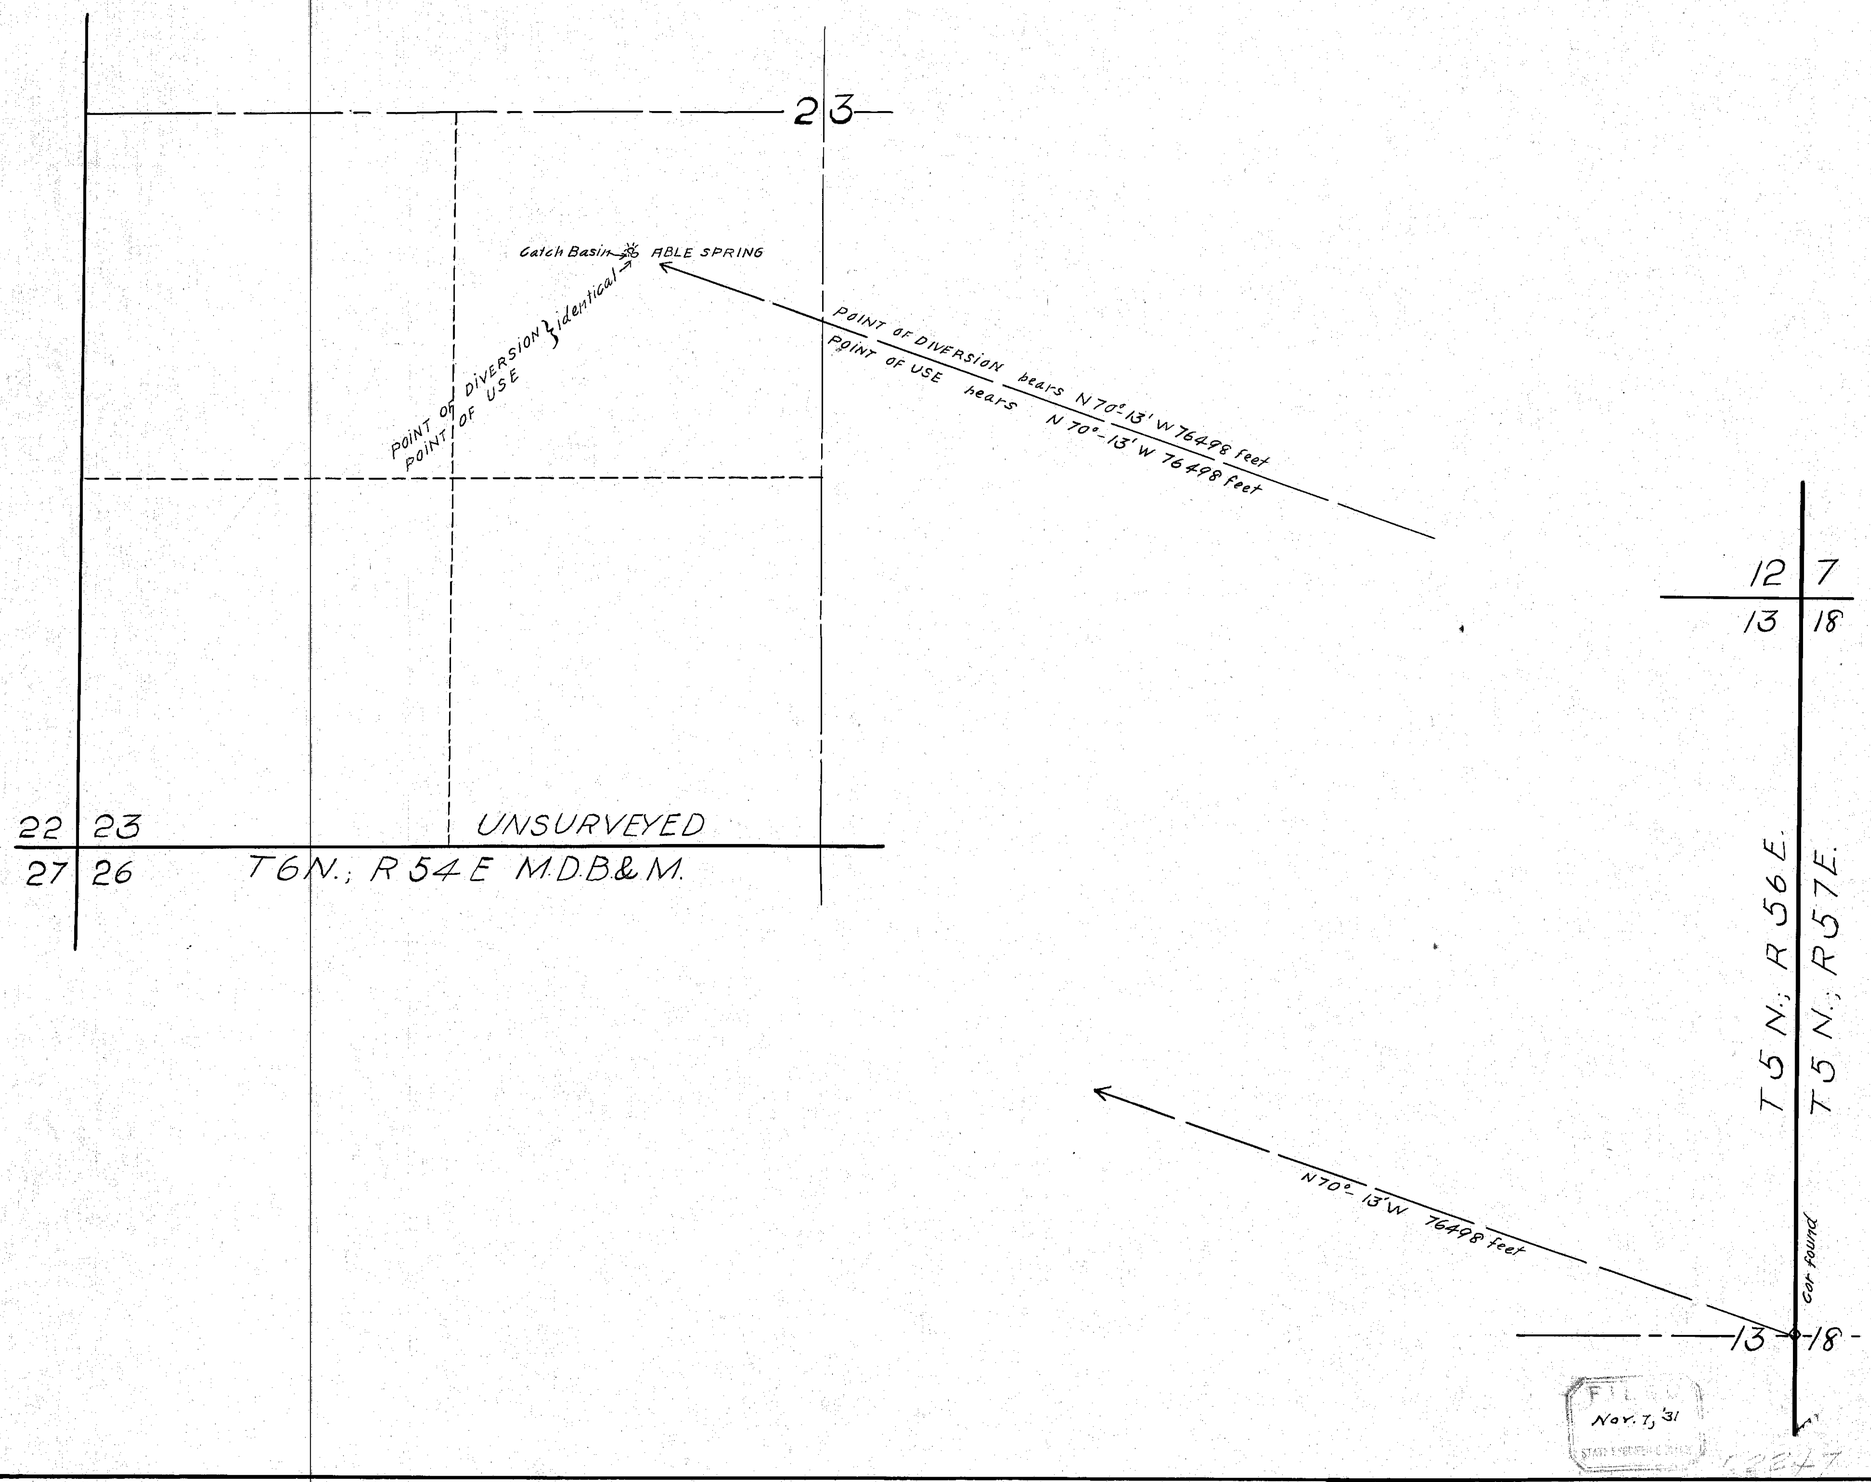

STATE OF NEVADA }S.S.
County of Nye

I, Geo T Saxton, being first duly sworn, depose and say that this map consisting of one sheet, has been correctly drawn to the designated scale from fieldnotes of a survey made by me on the 16 day of August, 1931. that it truly and correctly represents the location and extent of the works used to divert water from Able Spring in Nye County by Bordoli Bros. for stockwatering purposes, that the point of diversion, the location and size of the diverting conduit the place and manner of use and the location and names of all other works or streams which are crossed by or connected with the said works are fully and correctly designated thereon.

Geo. T. Saxton
STATE WATER RIGHT SURVEYOR

Subscribed and sworn to before me this 30th day of September, 1931.

Gladys M. Berner
NOTARY PUBLIC IN AND FOR WHITE PINE COUNTY, NEVADA.

FILED
Nov. 7, '31
STATE ENGINEER'S OFFICE

MAP TO ACCOMPANY
PROOF OF APPROPRIATION
FOR
STOCKWATERING
BY
BORDOLI BROS.
FROM
ABLE SPRING

02247