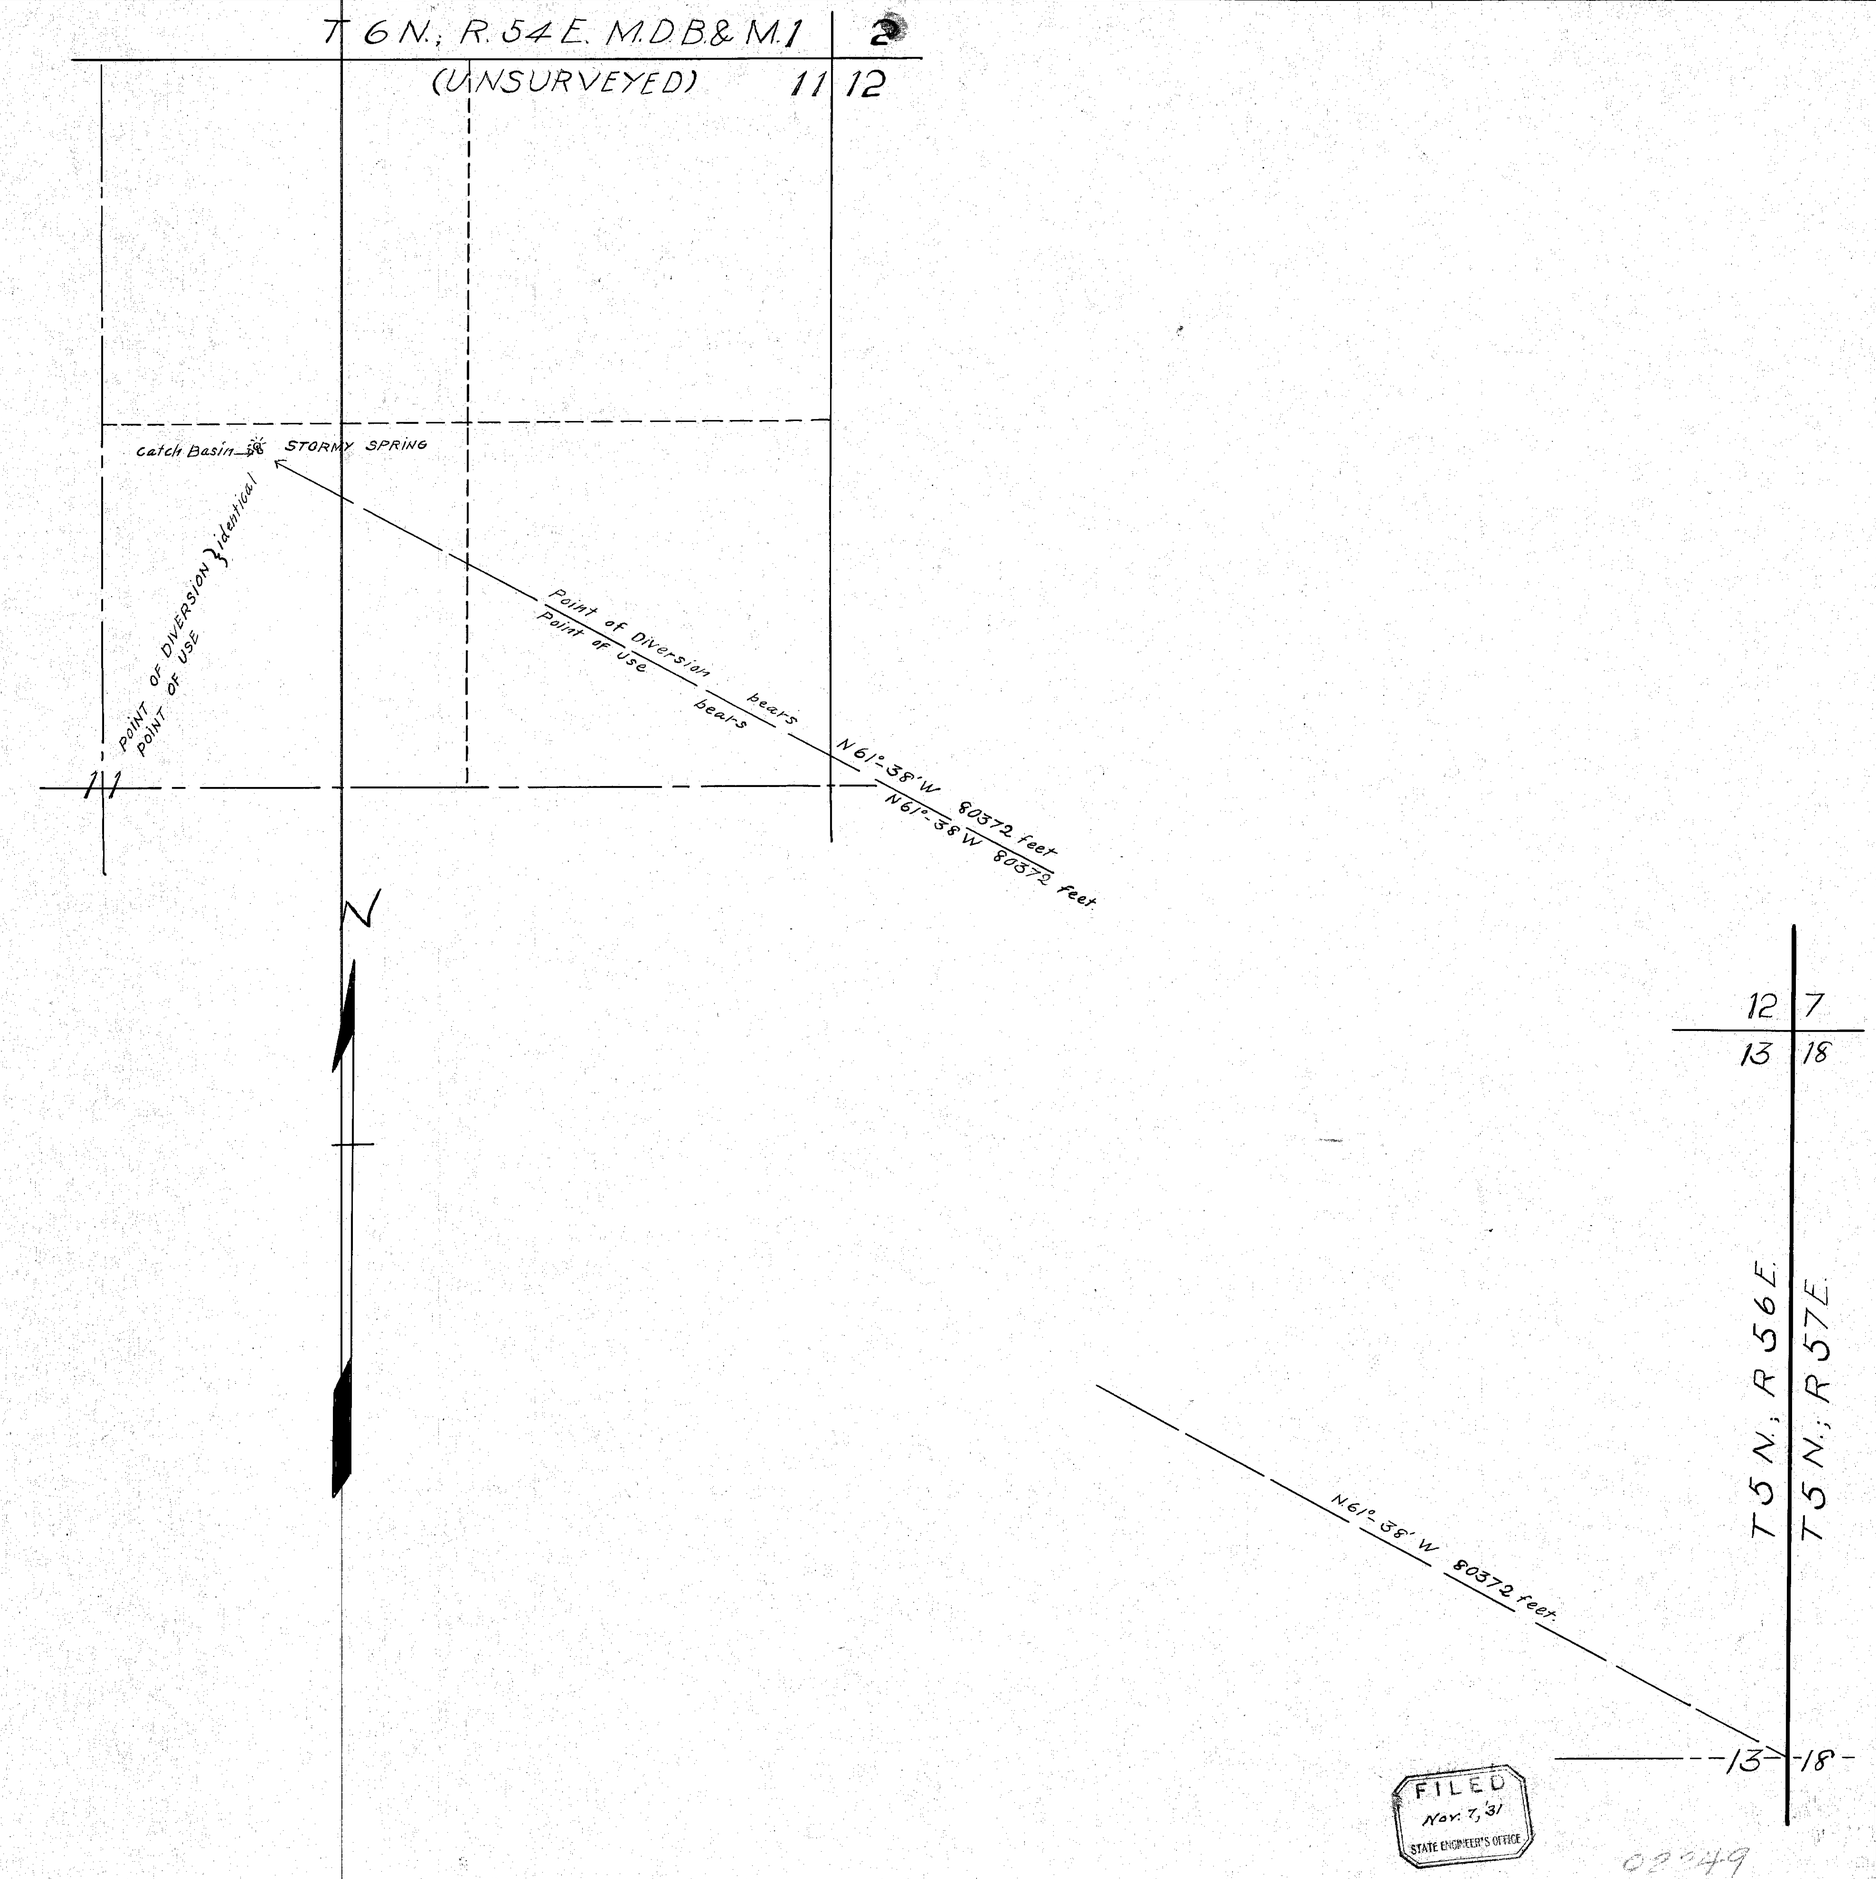

STATE OF NEVADA
County of White Pine } ss

I, Geo. T. Saxton, being first duly sworn, depose and say that this map, consisting of one sheet, has been correctly drawn to the designated scale from fieldnotes of a survey made by me on the 16 day of August, 1931, that it truly and correctly represents the location and extent of the works used to divert water from Stormy Spring, in Nye County, by Bordoli Bros. for stockwatering purposes; that the point of diversion, the location and size of the diverting conduit, the place and manner of use and the location and names of all other works or streams which are crossed by or connected with the said works, are fully and correctly designated thereon.

Geo. T. Saxton
STATE WATER RIGHT SURVEYOR

Subscribed and sworn to before me this 30th day of September, 1931.

Gladys McKeman
NOTARY PUBLIC IN AND FOR
WHITE PINE COUNTY, NEVADA

SCALE: 1 IN. = 300 FT.

0 100 200 300 400 500 1000 1500 FEET

MAP TO ACCOMPANY
PROOF OF APPROPRIATION
FOR
STOCKWATERING
BY
BORDOLI BROS.
FROM
STORMY SPRING

02249