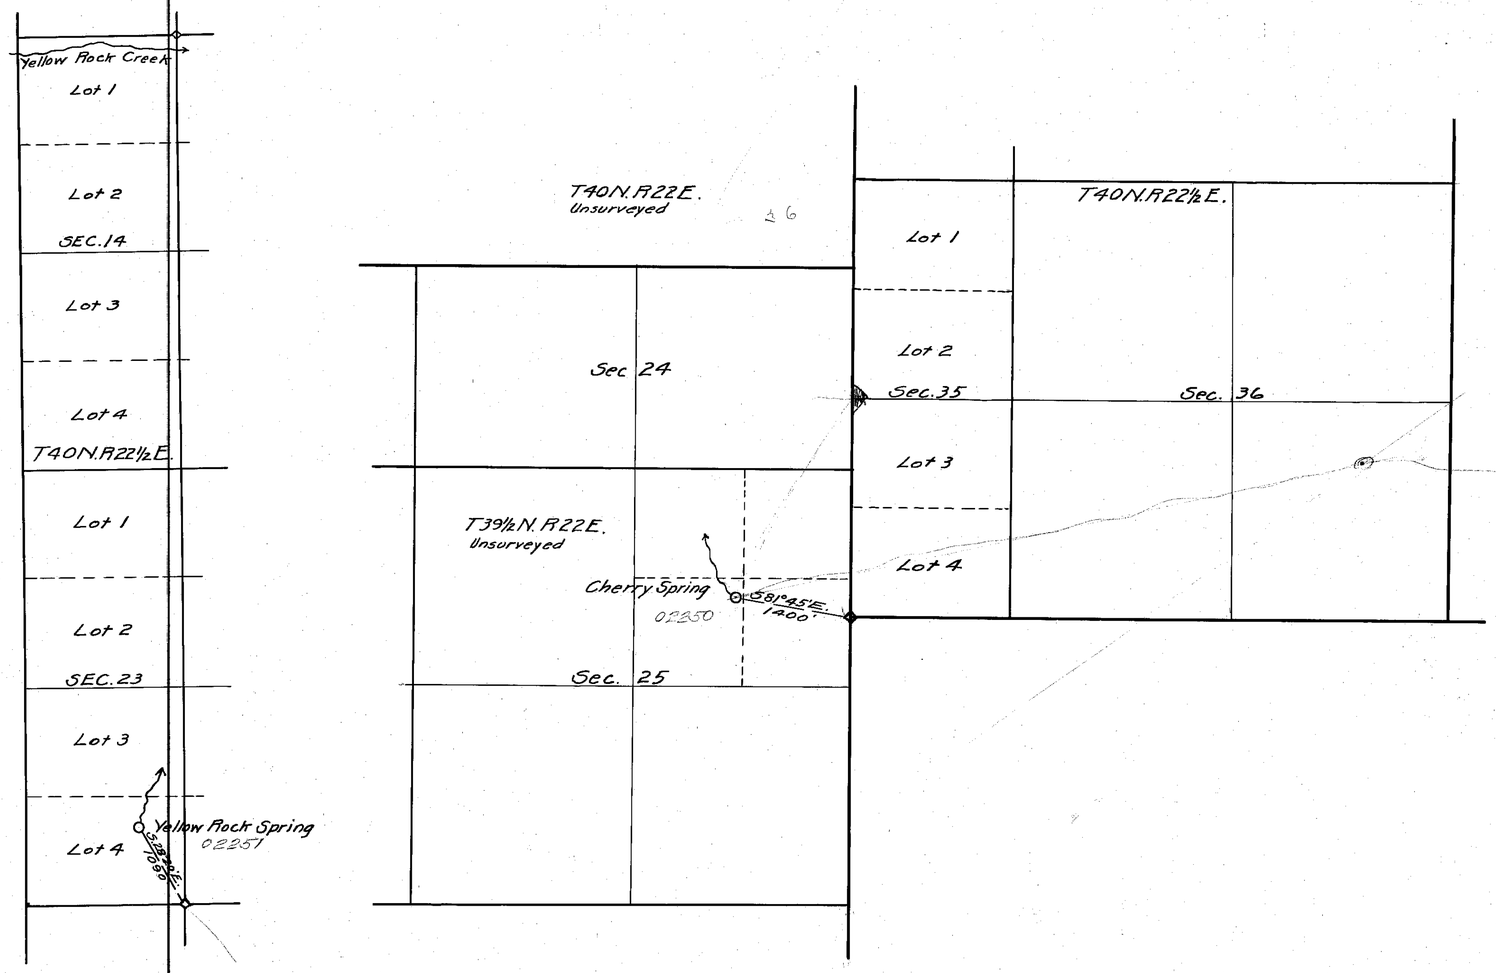

State of Nevada, }
County of Washoe } S.S.

I, C.V. Taylor, being first duly sworn, depose and say that the above map is a true and accurate plat of the stockwatering works of F.J. Powers & Son as taken from the field notes of a survey made by me, completed on the 21st day of September, 1929; that the map and survey were made at the instance of F.J. Powers & Son, owner of said works, and that it truly represents the said stock watering works.

C.V. Taylor, State Water Right Surveyor.

Subscribed and sworn to before me this 30th day of November, 1931

A. H. Kent.

Notary Public in and for Washoe County, Nevada

0 1000 2000 3000 4000 5000 FT.

MAP TO ACCOMPANY PROOFS
OF APPROPRIATION FOR STOCKWATER

YELLOW ROCK SPRING
CHERRY SPRING

F.J. POWERS & SON, CLAIMANT

02250-02251