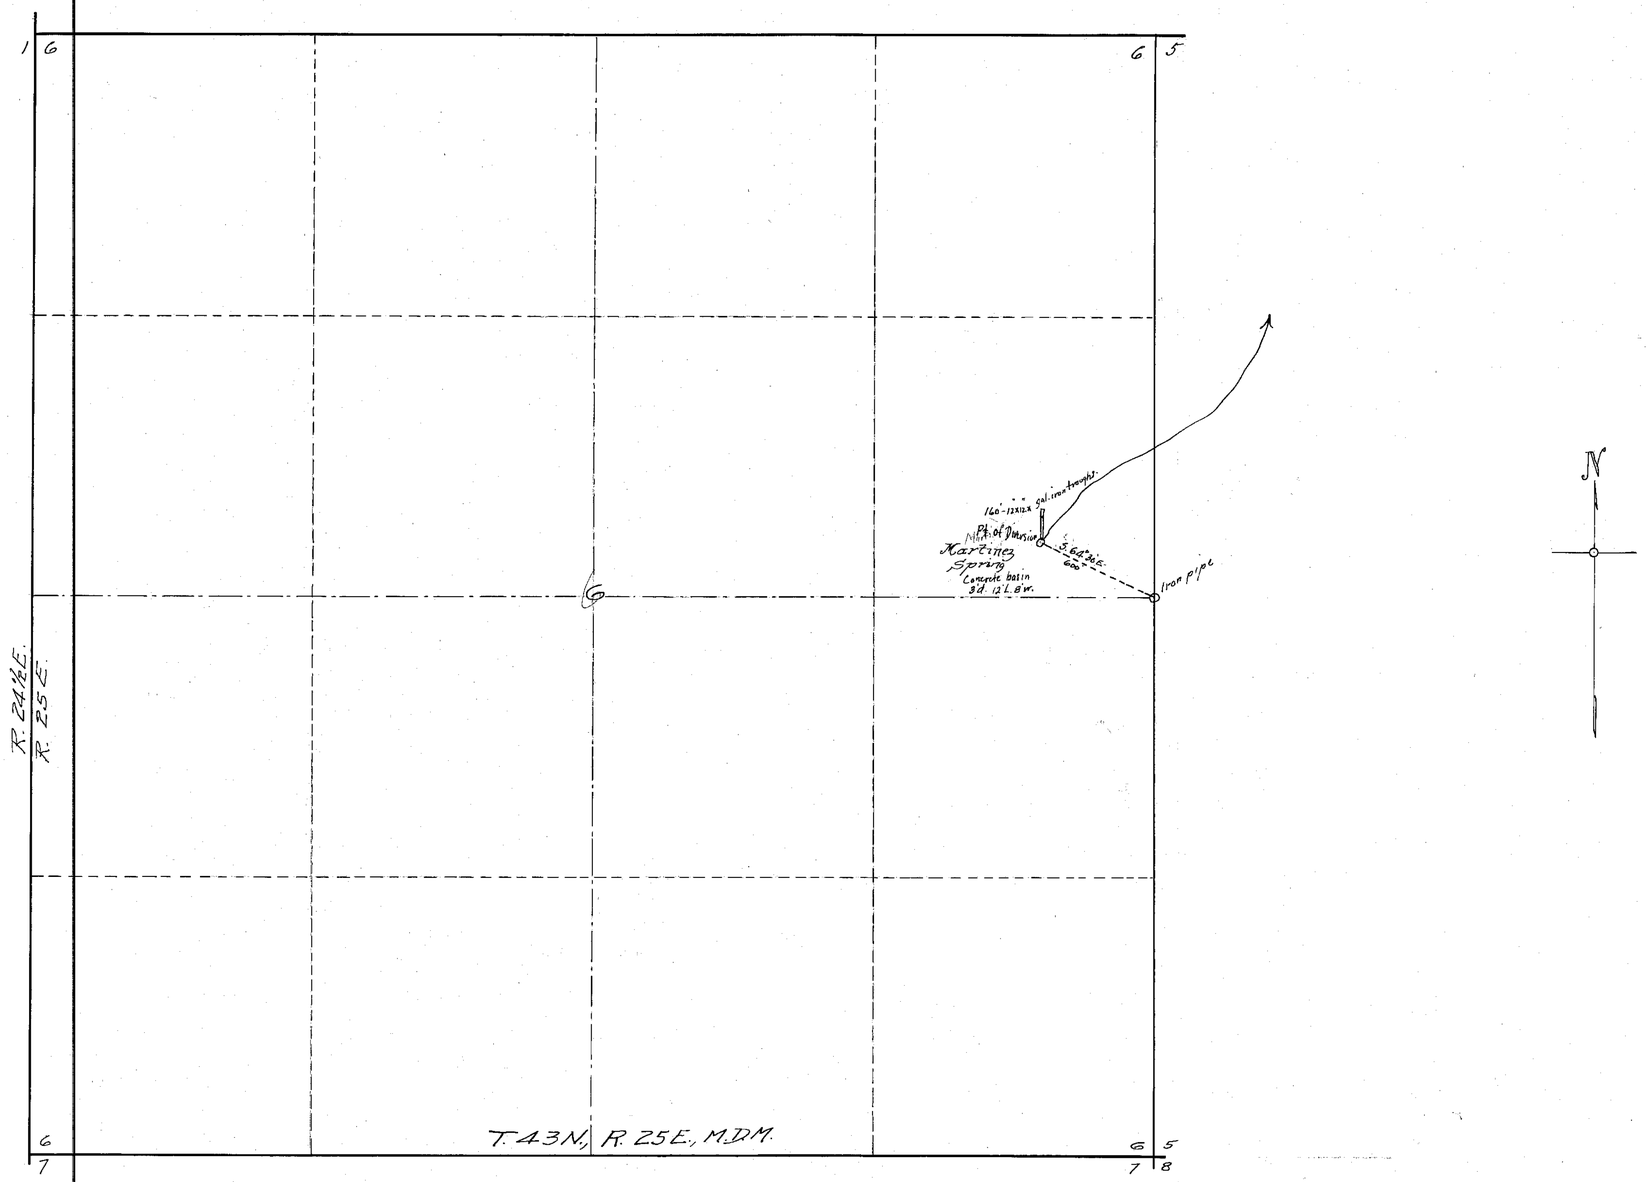

State of Nevada
County of Humboldt } ss

I, H. H. Sheldon, being first duly sworn, depose and say that this map, consisting of one sheet, has been correctly drawn to the designated scale, from field notes of a survey made by me on the 12th day of August, 1920; that it truly and correctly represents the location and extent of the works used to divert water from Martinez Spring in Humboldt County, by Thousand Creek Land & Livestock Co. for stockwatering purposes; that the point of diversion, the location and size of the diverting conduit, the place and manner of use and the location and names of all other works or streams which are crossed by or connected with the said works, are fully and correctly designated thereon.

H. H. Sheldon
State Water Right Surveyor.

Subscribed and sworn to before me this 8th day of December, 1931

Geo. J. Hoskins
Notary Public in and for Humboldt Co., Nevada.

FILED
Mar. 3, '32

MAP TO ACCOMPANY
PROOF OF APPROPIATION
FOR
STOCKWATERING
BY
THOUSAND CREEK L. & L.S. CO.
FROM
MARTINEZ SPRING
Scale 1" = 400'

02255