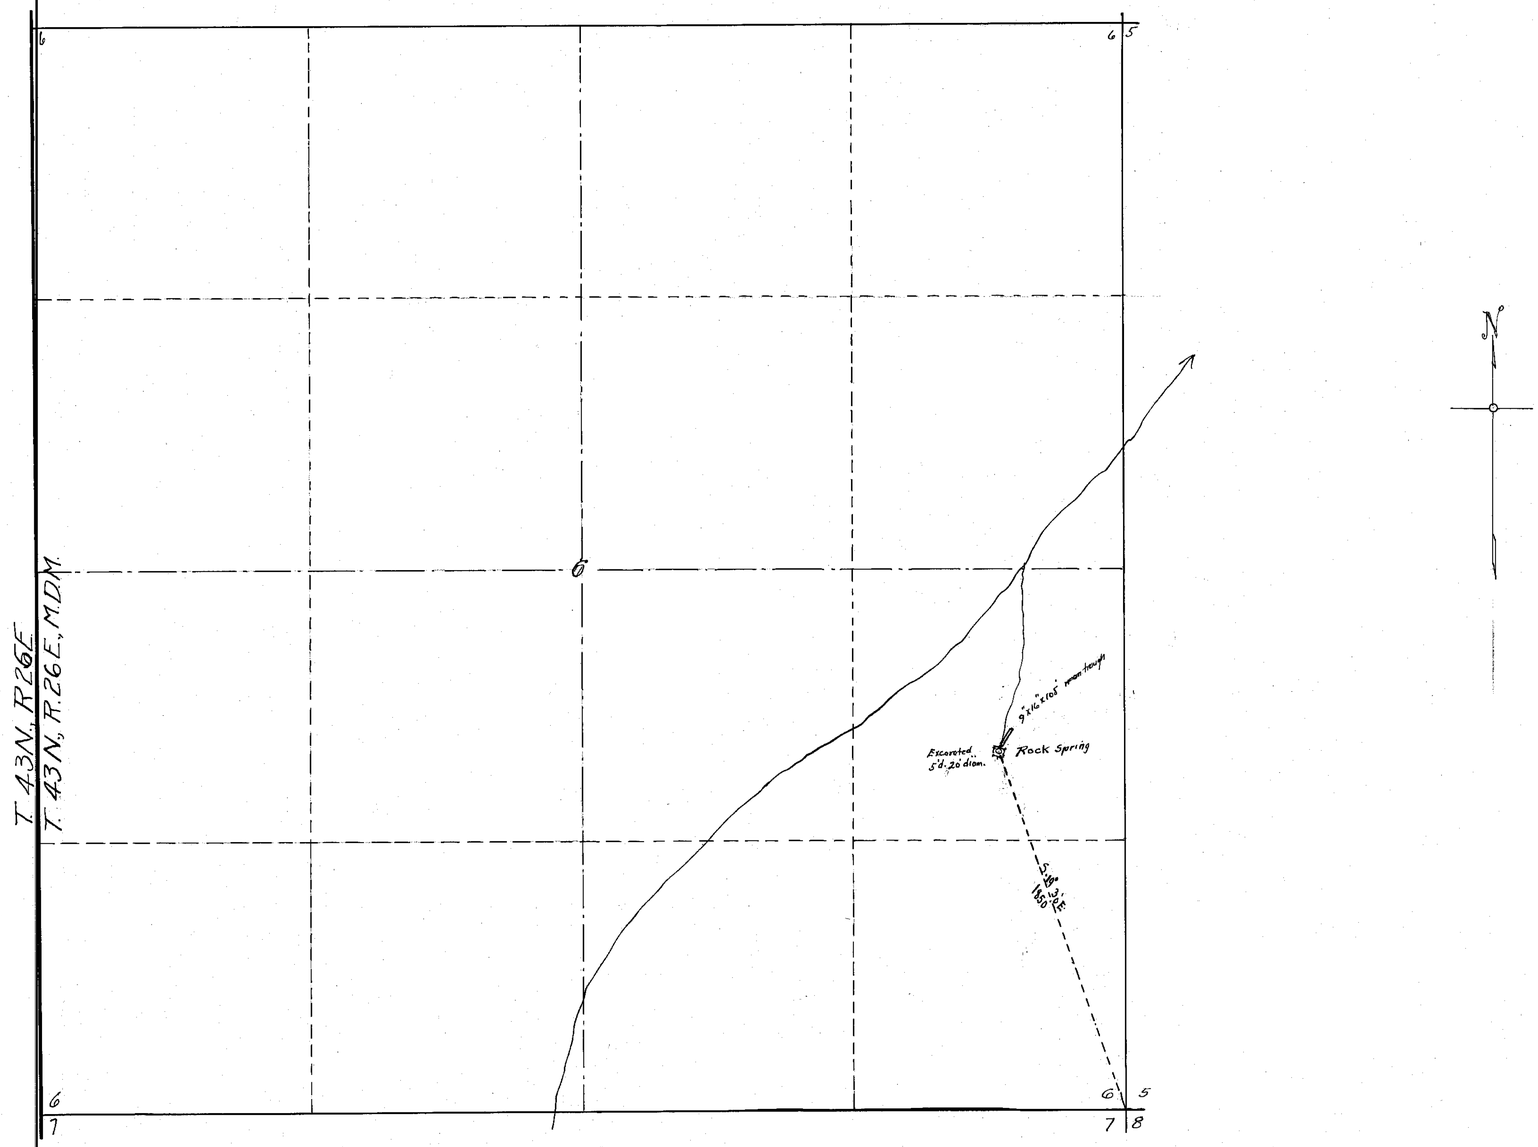

State of Nevada }
County of Humboldt } ss

I, H. H. Sheldon, being first duly sworn, depose and say that this map, consisting of one sheet, has been correctly drawn to the designated scale from field notes of a survey made by me on the 18th day of October, 1931; that it truly and correctly represents the location and extent of the works used to divert water from Rock Spring, in Humboldt County, by The Thousand Creek Livestock Co. for stockwatering purposes; that the point of Diversion, the location and size of the diverting conduit the place and manner of use and the names of all other works or streams which are crossed by or connected with the said works, are fully and correctly designated thereon.

H. H. Sheldon
State Water Right Surveyor.

Subscribed and sworn to before me this 8th day of December, 1931

Geo. Hakuno
Notary Public in and for Humboldt County, Nevada.

FILED
Mar. 3, '32
STATE ENGINEER'S OFFICE

MAP TO ACCOMPANY
PROOF OF APPROPIATION
FOR
STOCKWATERING
BY
THOUSAND CREEK L. & L.S. Co.
FROM
ROCK SPRING
Scale 1" = 400'

02256