Section	Sub Division	Township	Range	Cultivated Acreage	Description of Culture	Date of First Culture
19	Lot 4	40N	53E	17.32	Meadow	1875
19	" 9	"	"	5.40	Pasture	1875
19	Lot 3	"	"	2.01	Meadow	1875
24	SE¼SE¼	"	52E	2.02	ITT. Past	"
24	NE¼SE¼	"	"	1.90	Meadow	"
24	NE¼SE¼	"	"	28.75	Garden	"
24	NE¼SE¼	"	"	1.50	ITT. Past.	"
24	NW¼SE¼	"	"	8.62	Meadow	"
24	NW¼SE¼	"	"	6.01	ITT Past Rye	"
24	NW¼SE¼	"	"	2.11	ITT. Past.	"
24	SE¼NE¼	"	"	20.35	Meadow	"
24	SE¼NW¼	"	"	31.91	ITT. Past	"
24	NW¼NE¼	"	"	.51	ITT. Past	"
24	NE¼NE¼	"	"	8.85	ITT. Past	"
24	NE¼NW¼	"	"	32.67	Meadow	"
24	NE¼NE¼	"	"	7.33	ITT. Past	"
24	NE¼NW¼	"	"	27.73	Meadow	"
13	SW¼SE¼	"	"	17.52	ITT. Past	"
13	SE¼SE¼	"	"	20.00	Meadow	"
24	SW¼NE¼	"	"	9.10	Meadow	"
24	SW¼NE¼	"	"	9.44	Meadow	"
Total Acreage			"	30.56	ITT. Past.	"
				291.66		"

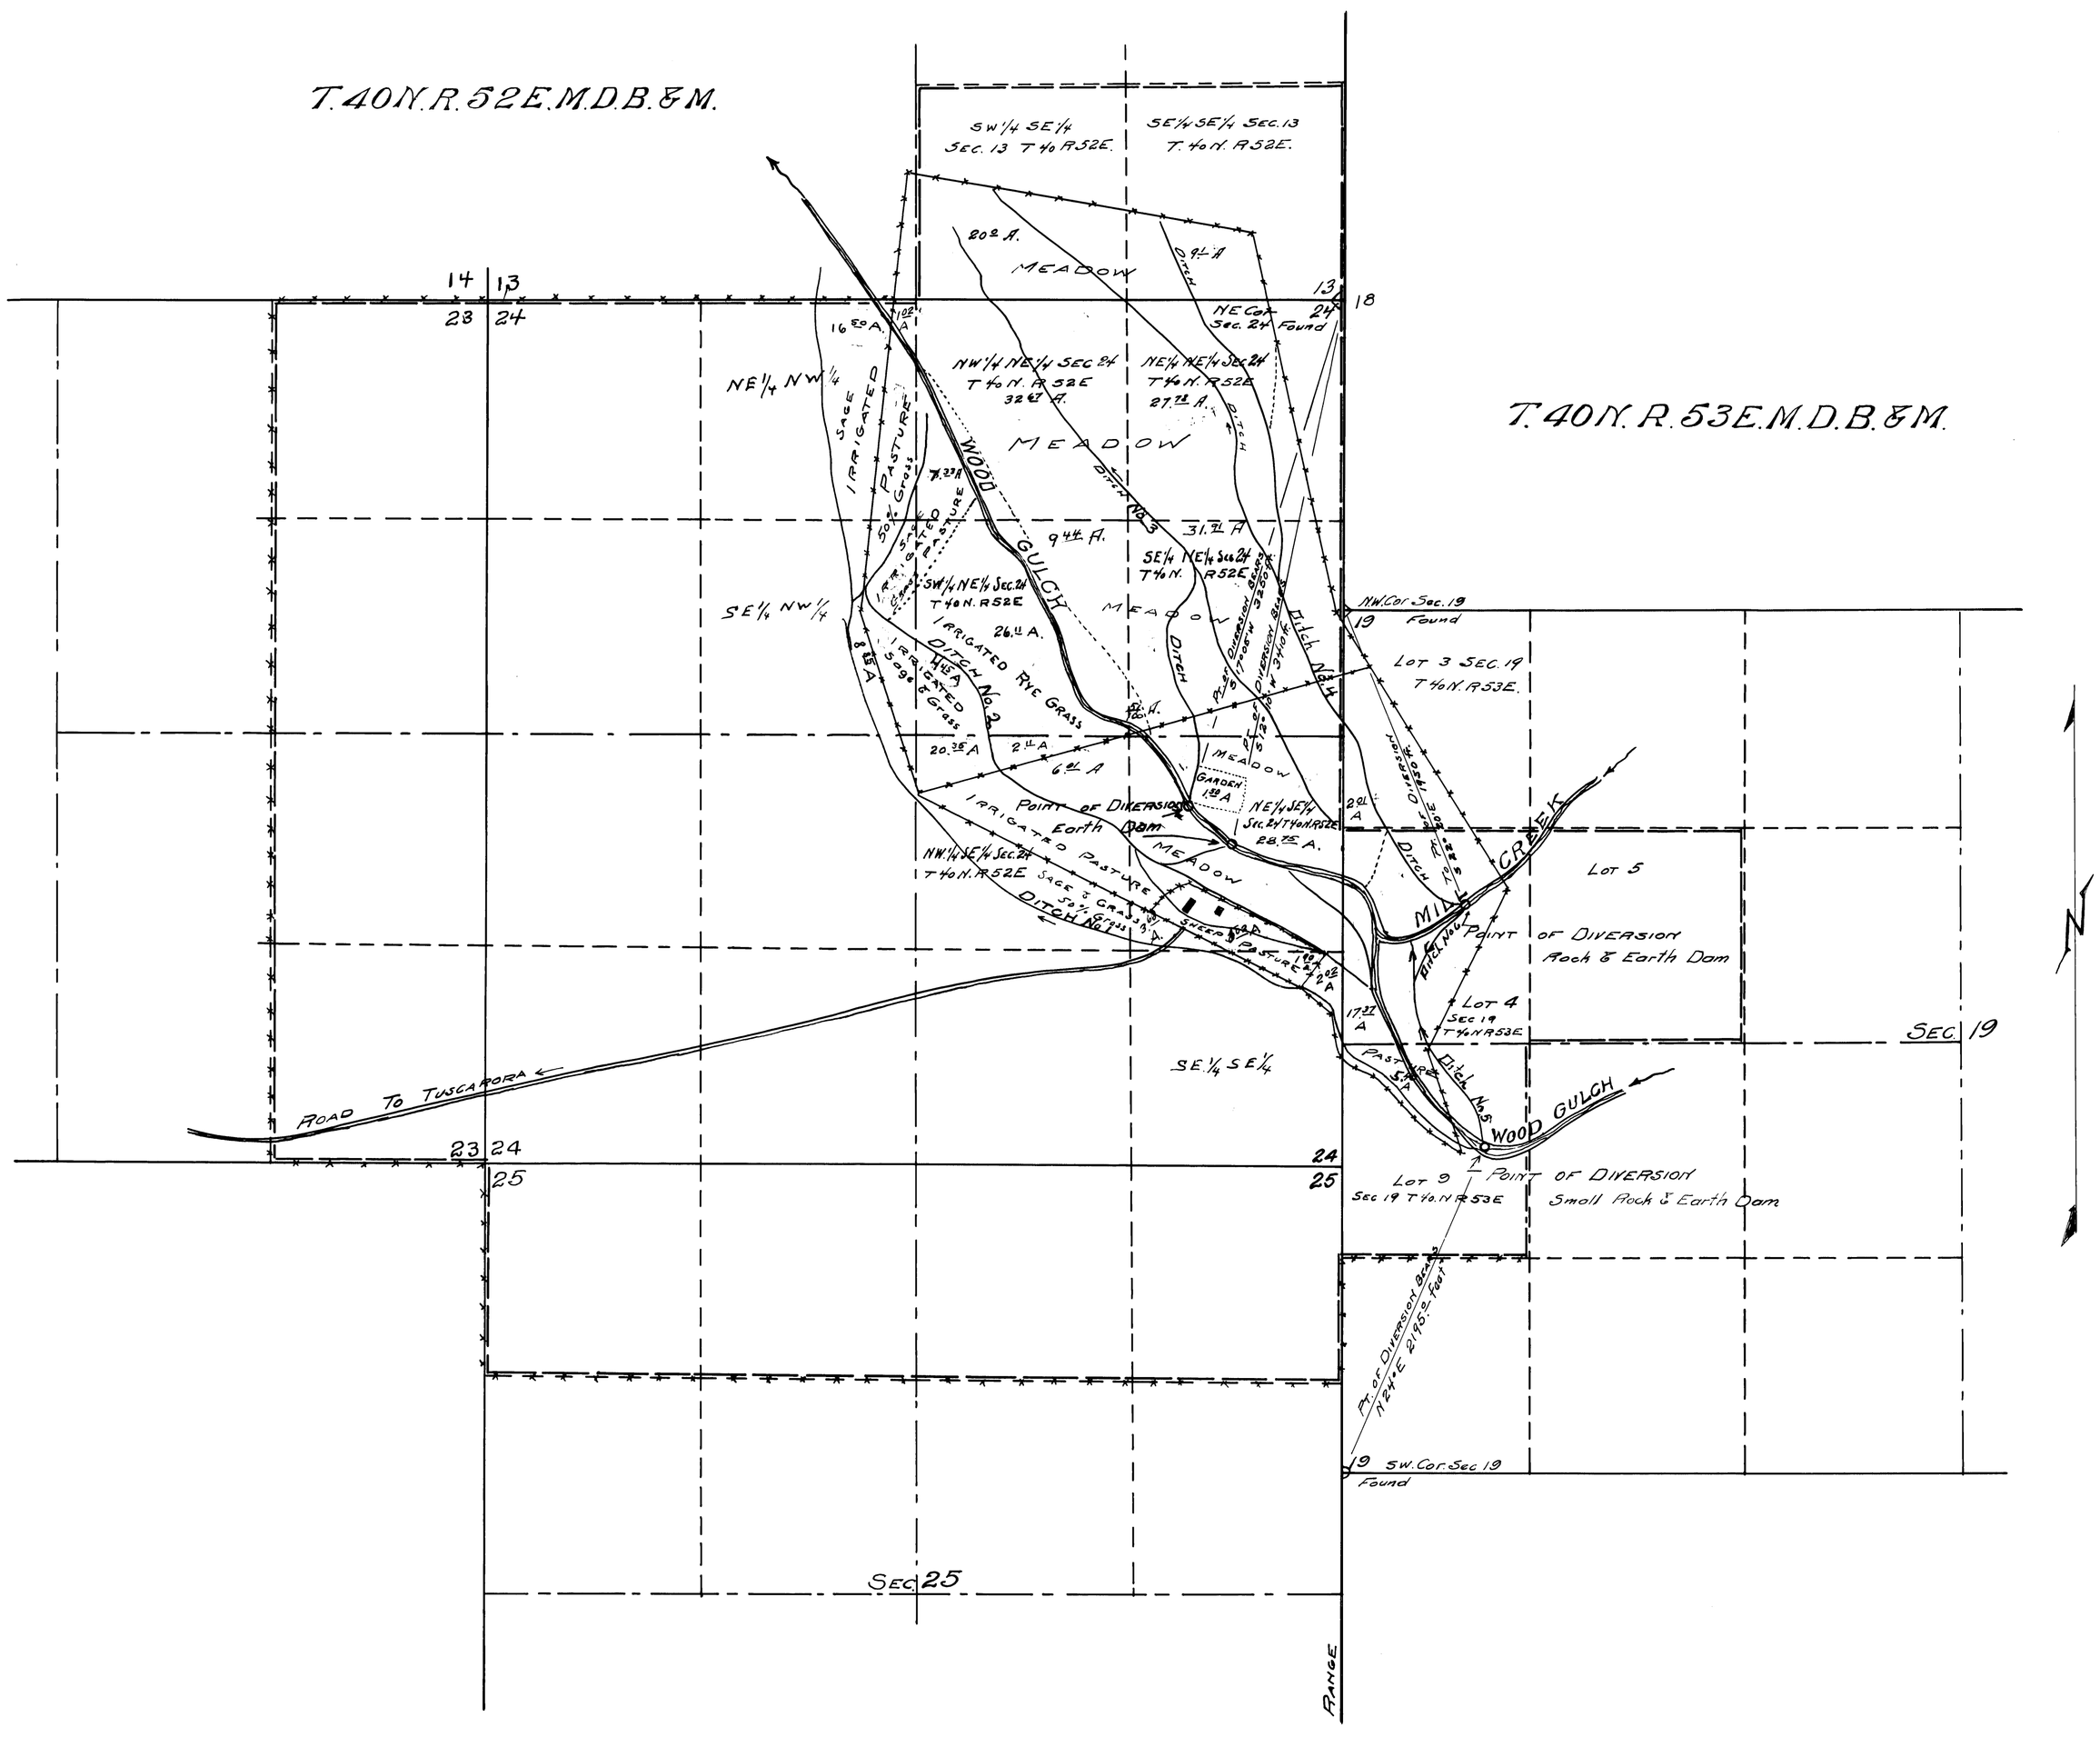

STATE OF NEVADA }ss.
County of Elko

I, John W. King, being first duly sworn, depose and say that this map, consisting of one sheet, has been correctly drawn to the designated scale from field notes of a survey made by me between the 9th day of August and the 12th day of August, 1927; that it truly and correctly represents the location and extent of the works used to divert water from Wood Gulch and Mill Creek, in Elko County, by D. B. Williams & Irene Williams for irrigation purposes. That all other works or streams which are crossed by or connected with the said works, and the boundary area and the kind of culture of land irrigated, are correctly shown and designated thereon.

John W. King
STATE WATER RIGHT SURVEYOR.

Subscribed and sworn to before me this 5th day of September, 1929

Lewis Riley
NOTARY PUBLIC IN AND FOR ELKO COUNTY NEVADA

SCALE 1 INCH = 600 FEET

0 200 400 600 800 1000 2000 3000

May 16, 1932

NOTE AS TO SIZES AND GRADES OF DIVERTING CHANNELS:-

The Cross Section and Grades are extremely variable due to fact that ground has considerable slope and erosion is negligible. Ditches vary from 1 foot to 2 feet at bottom, and from 2 feet to 4 feet at top. Depth varies between 6 inches to 18 inches. Grades range between 0.1 per 100 feet and 0.5 ft. per 100 feet.

MAP TO ACCOMPANY
PROOF OF APPROPRIATION FOR IRRIGATION
BY
D. B. WILLIAMS & IRENE WILLIAMS
FROM
MILL CREEK & WOOD GULCH

02264