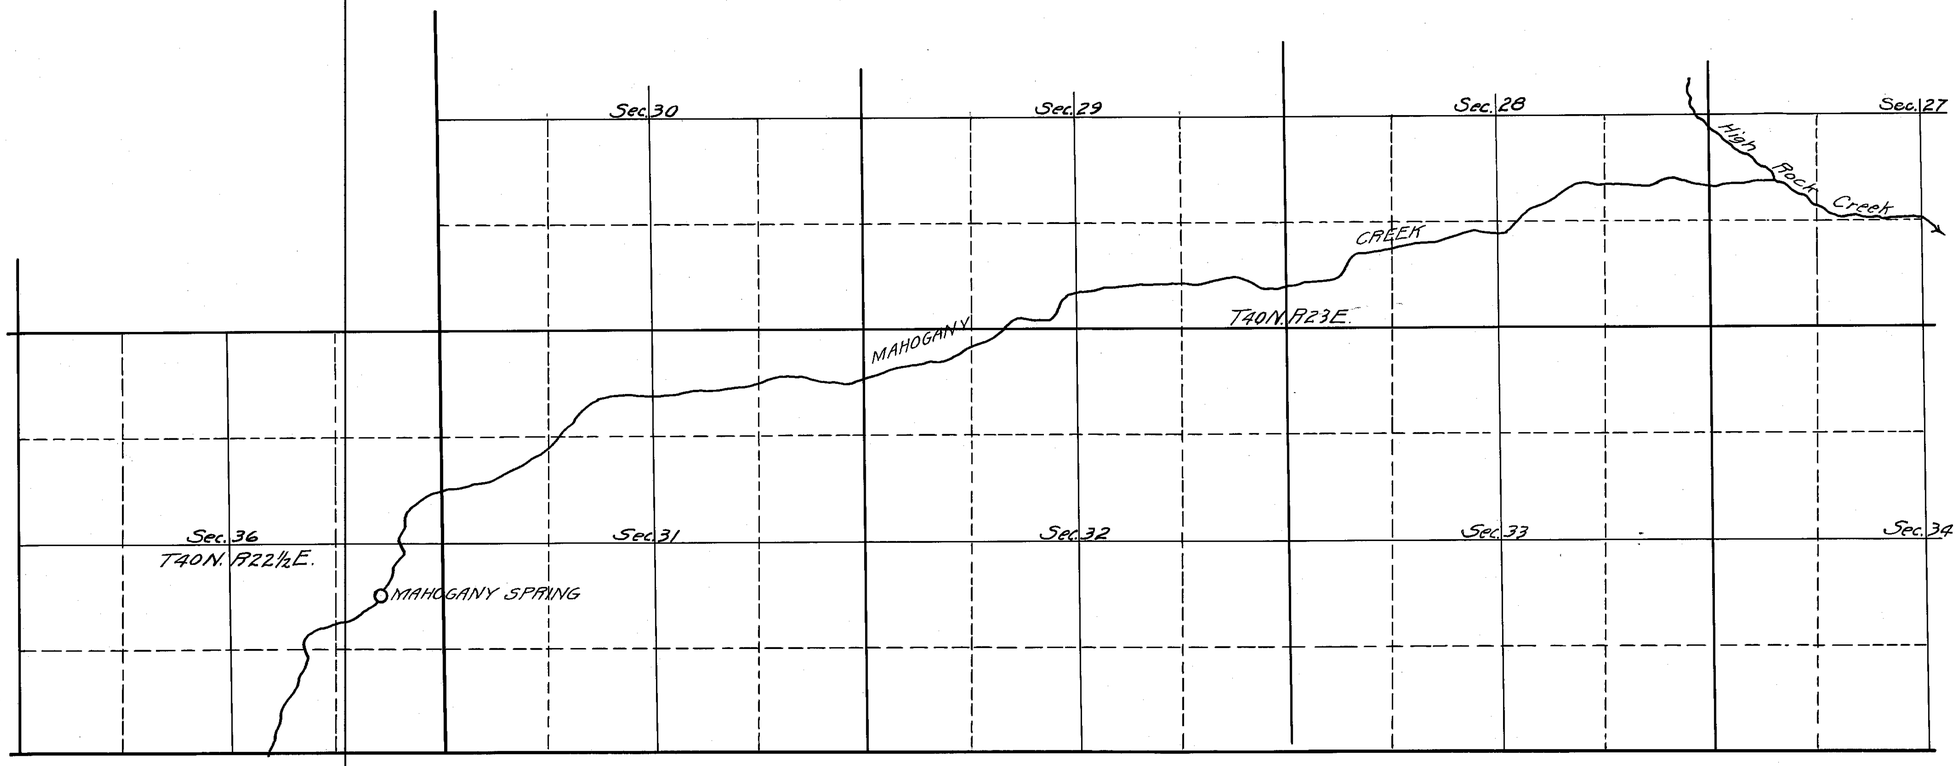

State of Nevada, } S.S.
County of Washoe }

I, C. V. Taylor, being first duly sworn, depose and say that the above map is a true and accurate plat of the stockwatering works of F. J. Powers & Son as taken from the field notes of a survey made by me, completed on the 19th day of May, 1932; that the map and survey were made at the instance of F. J. Powers & Son, owners of said works, and that it truly represents said stockwatering works.

C. V. Taylor,
State Water Right Surveyor.

0 1000 2000 3000 4000 5000 FT.

Subscribed and sworn to before me this 24th day of May, 1932

Notary Public in and for Washoe County, Nevada

FILED
June 9, 1932
STATE ENGINEER'S OFFICE

MAP TO ACCOMPANY PROOF OF APPROPRIATION, MAHOGANY CREEK & SPRING
WASHOE COUNTY, NEVADA

F. J. POWERS & SON, CLAIMANTS

02265